



LOCATION PLAN N.T.S.

PROPOSED RESIDENTIAL DEVELOPMENT

THE PROJECT CONSISTS OF ONE 6 STOREY BUILDING WITH OFFICE SPACE ON MAIN FLOOR AND 80 RENTAL APARTMENTS ABOVE IT.

ISSUED FOR REZONING PERMIT

CIVIC ADDRESS:

32 & 38 HELMCKEN ROAD, VIEW ROYAL, BC, V8Z 5G7


LEGAL DESCRIPTION:

LOT 4 PLAN VIP6463 SECTION 9 ESQUIMALT EXCEPT PLAN VIP62727
LOT A SECTION 9 ESQUIMALT PLAN VIP44862

PID: 005-842-395
PID: 006-934-846




CONCEPTUAL RENDERING

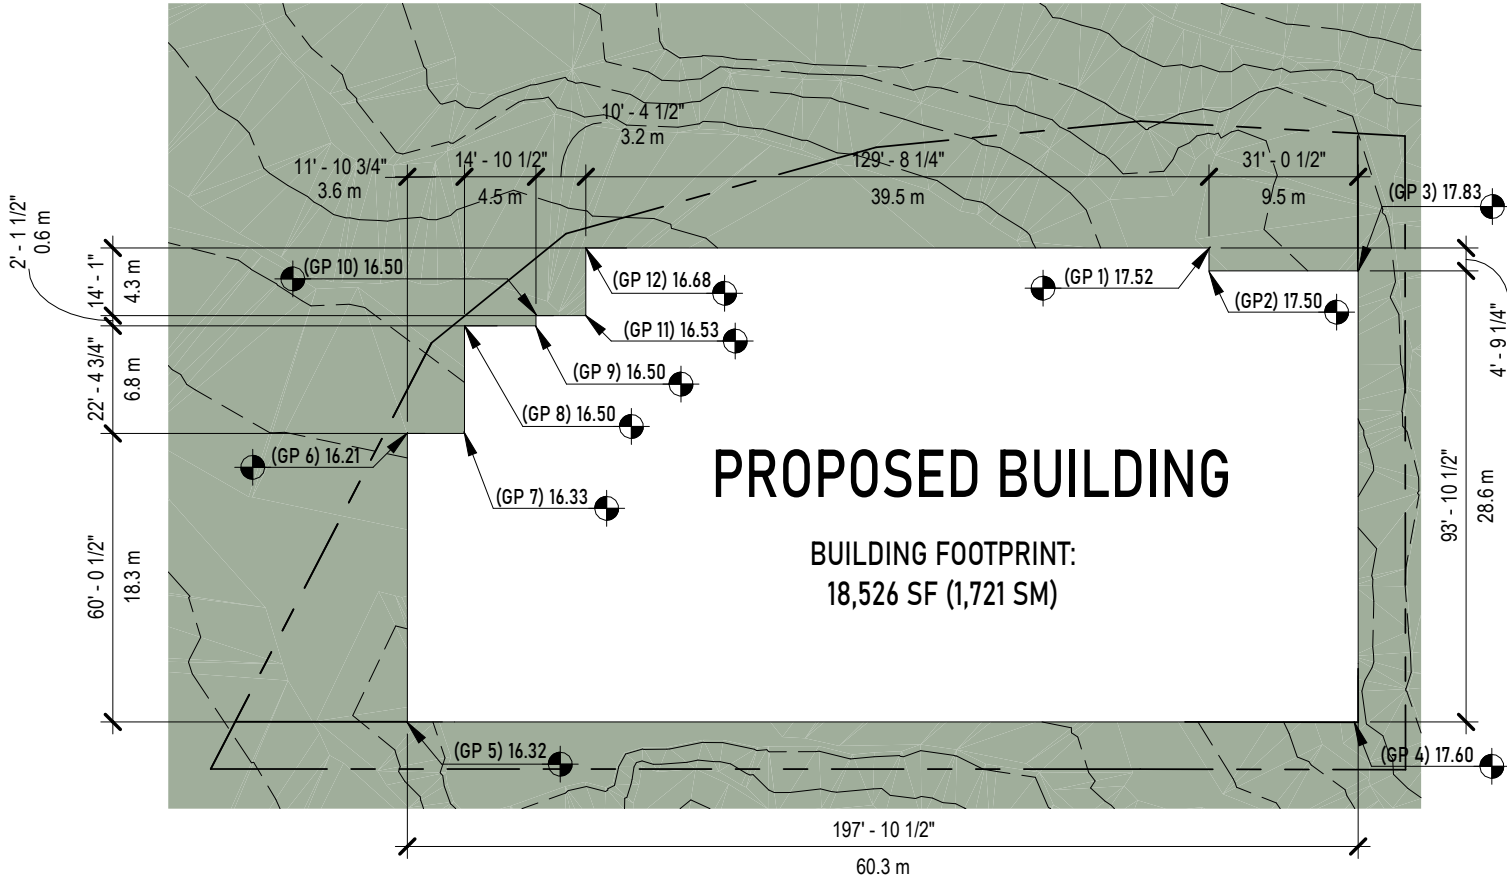

AVERAGE GRADING PLAN

Existing Grading					
	Grade	GP TO GP	Distance	(GP+GP)/2 x Distance	wGP
GP 1	17.52 m	GP 1 TO GP 2	1.50 m	(17.52m+17.50m)/2 x 1.50m	26.27 m
GP 2	17.50 m	GP 2 TO GP 3	9.50 m	(17.50m+17.83m)/2 x 9.50m	167.82 m
GP 3	17.83 m	GP 3 TO GP 4	28.60 m	(17.83m+17.600m)/2 x 28.60m	506.65 m
GP 4	17.60 m	GP 4 TO GP 5	60.30 m	(17.60m+16.32m)/2 x 60.30m	1022.69 m
GP 5	16.32 m	GP 5 TO GP 6	18.30 m	(16.32m+16.21m)/2 x 18.30m	297.65 m
GP 6	16.21 m	GP 6 TO GP 7	3.60 m	(16.21m+16.33m)/2 x 3.60m	58.57 m
GP 7	16.33 m	GP 7 TO GP 8	6.80 m	(16.33m+16.50m)/2 x 6.80m	111.62 m
GP 8	16.50 m	GP 8 TO GP 9	4.50 m	(16.50m+16.50m)/2 x 4.50m	74.25 m
GP 9	16.50 m	GP 9 TO GP 10	0.60 m	(16.50m+16.50m)/2 x 0.60m	9.90 m
GP 10	16.50 m	GP 10 TO GP 11	3.20 m	(16.50m+16.53m)/2 x 3.20m	52.85 m
GP 11	16.53 m	GP 11 TO GP 12	4.30 m	(16.53m+16.68m)/2 x 4.30m	71.40 m
GP 12	16.68 m	GP 12 TO GP 1	39.50 m	(16.68m+16.50m)/2 x 39.50m	675.45 m
Total Perimeter			180.70 m	Total wGP	3075.11 m
Grade =		3075.11 m	=	17.02 m	
		180.70 m			

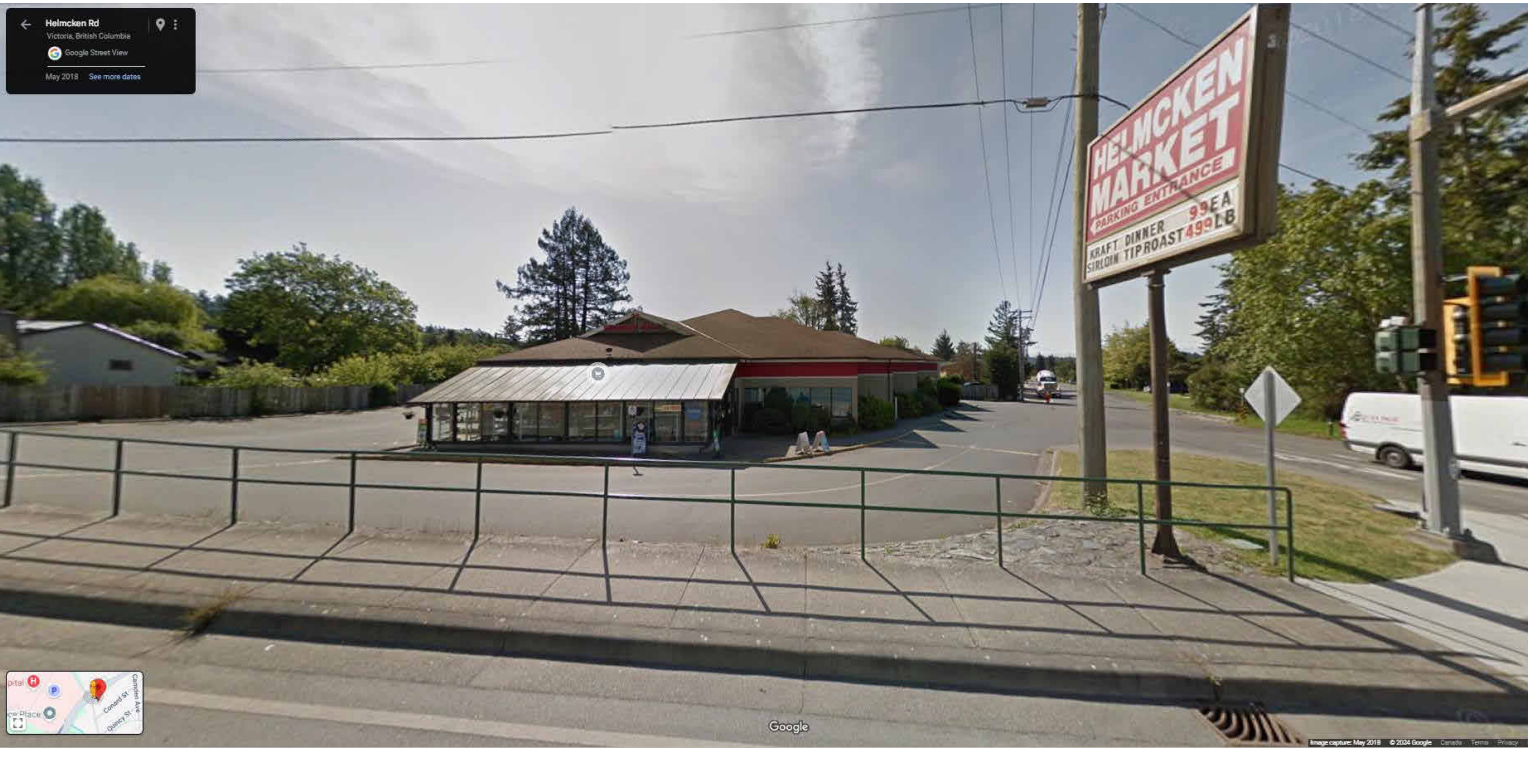

EXISTING STREET VIEW

PROJECT STATISTICS				PROPOSED RESIDENTIAL DEVELOPMENT					
				DATE: 13-Mar-2025					
SITE INFORMATION	SITE INFORMATION								
	CIVIC ADDRESS		38 Helmcken, View Royal, BC V8Z 5G7						
	SITE AREA		2,530 m²		27,230 SF				
	ZONING		C-4 & R-1B						
	EXISTING		REFERENCED		PROPOSED				
	C-4 & R-1B		CD-26		CD				
	FLOOR AREA RATIO (FAR)		3.00		2.18				
	IMPERM SURFACE COVERAGE		80%		81.7%				
	SITE COVERAGE		-		75%				
					68.0%				
BUILDING DATA	BUILDING HEIGHT (STOREYS)		6 STOREYS			6 STOREYS			
	BUILDING HEIGHT		21.00 m (Max)		68'00" (Max)		21.46 m		
	SETBACKS						70.41'		
			FRONT (NORTH)		0.00 m (Min)		0.00' (Min)		
			REAR (SOUTH)		0.00 m (Min)		0.50 m		
					9.84' (Min)		1.64'		
			SIDE (EAST)		3.00 m (Min)		6.70 m		
					9.84' (Min)		21.98'		
			FLANKING SIDE (WEST)		0.00 m (Min)		3.00 m		
					0.00 m (Min)		9.84' (Min)		
		FLANKING SIDE 5th/6th FLOOR (WEST)		2.00 m (Min)		1.30 m			
				6.56' (Min)		4.27'			
				2.60 m		8.53'			
BUILDING DATA									
MULTIFAMILY UNITS		DESCRIPTION	# OF UNITS	AREA		TOTAL AREA			
UNIT A1		1BR+1BATH	25	54 m²		583 SF			
				1,354 m²		14,575 SF			
UNIT A2		1BR+1BATH	5	63 m²		677 SF			
				314 m²		3,385 SF			
UNIT A3		1BR+1BATH	5	68 m²		734 SF			
				341 m²		3,670 SF			
UNIT B (Standard)		2BR+2BATH	20	78 m²		841 SF			
				1,563 m²		16,820 SF			
UNIT C		STUDIO	25	31 m²		335 SF			
				778 m²		8,375 SF			
TOTALS			80			4,350 m²			
						46,825 SF			
FLOOR AREAS									
				GROSS		NET			
PARKADE P1				57 m²		610 SF			
LEVEL 1				478 m²		5,141 SF			
LEVEL 2				1,008 m²		10,848 SF			
LEVEL 3				1,008 m²		10,848 SF			
LEVEL 4				1,008 m²		10,848 SF			
LEVEL 5				1,008 m²		10,848 SF			
LEVEL 6				1,008 m²		10,848 SF			
TOTAL				5,573 m²		59,990 SF			
AMENITY SPACE				10 SM per 2 bed unit + 200 SM		442 m²			
						4,756 SF			
OFFICE				277 m²		2,979 SF			
BUILDING FOOTPRINT AREA				1,721 m²		18,526 SF			
PARKING DATA									
PARKING TYPE				REQUIRED		PROPOSED			
RESIDENTIAL				90.0		80			
OFFICE				Table 5.2 - 1 per 300 SM		92			
VISITOR				Table 5.2 - 0.1 per Unit		8.0			
TOTAL PARKING				107.2		96			
PARKING DATA			PARKING STALL MIX		Required	%	Proposed	%	
			Standard Stall		-	-	68	77%	
			Small Car Stall (% Max)		-	30%	26	27%	
			Accessible Stall		3		2	2%	
LOADING STALLS				Table 5.3 - 1 for 300 SM to 3000 SM		1		1	
BICYCLE PARKING				Table 5.4		81		89	
1 per Unit and 1 per 250 SM				Class 1		811		97%	
6 space rack at each entrance				Class 2		5 stalls		9	
								90%	
								10%	


CONSULTANT LIST	
CLIENT:	
WESTURBAN DEVELOPMENTS LTD.	
111-2036 ISLAND HIGHWAY S	
CAMPBELL RIVER, BC	
V9W 0E8	
ARCHITECT:	
UNION ARCHITECTURE INC.	
315-2840 PEATT ROAD,	
LANGFORD, BC	
V9B 3V4	
Tel: 778-405-2162	
Contact: Rob Pringle Architect AIBC	
LANDSCAPE:	
CTQ CONSULTANTS LTD	
1334 ST. PAUL STREET	
KELOWNA, BC	
V1Y 2E1	

DRAWINGS - ARCHITECTURAL (DP)	
DP01	COVER SHEET
DP02	SITE PLAN
DP03	FLOOR PLAN - PARKADE P1
DP04	FLOOR PLAN - LEVEL 1
DP05	FLOOR PLAN - LEVEL 2
DP06	FLOOR PLAN - LEVEL 3
DP07	FLOOR PLAN - LEVEL 4
DP08	FLOOR PLAN - LEVEL 5
DP09	FLOOR PLAN - LEVEL 6
DP10	ROOF PLAN
DP11	ELEVATIONS - NORTH & EAST
DP12	ELEVATIONS - SOUTH & WEST
DP13	BUILDING SECTIONS
DP14	RENDERINGS
DP15	SHADOW STUDY


UNION
ARCHITECTURE

315-2840 Peatt Road, Langford, BC, V9B 3V4
250-590-0102
www.unionarchitecture.ca

SEAL:

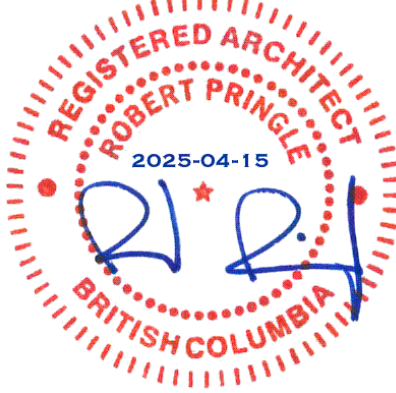

COPYRIGHT RESERVED.
THIS DRAWING AND ALL COPYRIGHT
THEREON ARE THE SOLE AND EXCLUSIVE
PROPERTY OF UNION ARCHITECTURE
INC. ALL DIMENSIONS SHALL BE
VERIFIED BY THE CONTRACTOR BEFORE
COMMENCING WORK.

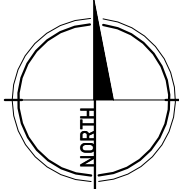

NO. ISSUED FOR: DATE:
1 ISSUED FOR REVIEW 2025-01-21
2 ISSUED FOR REZONING 2025-03-17

WESTURBAN
DEVELOPMENTS INC.

PROJECT NAME:
PROPOSED RESIDENTIAL DEVELOPMENT

PROJECT ADDRESS:
38 HELMCKEN, VIEW ROYAL BC V8Z 5G7

DRAWING TITLE:
COVER SHEET

PROJECT NO: 23002 DRAWN: PW
SCALE: REVIEWED: RP

DWG NO: DP01




(DP) 3D ORTHO 1



(DP) 3D Ortho 2




(DP) 3D PERSPECTIVE 1

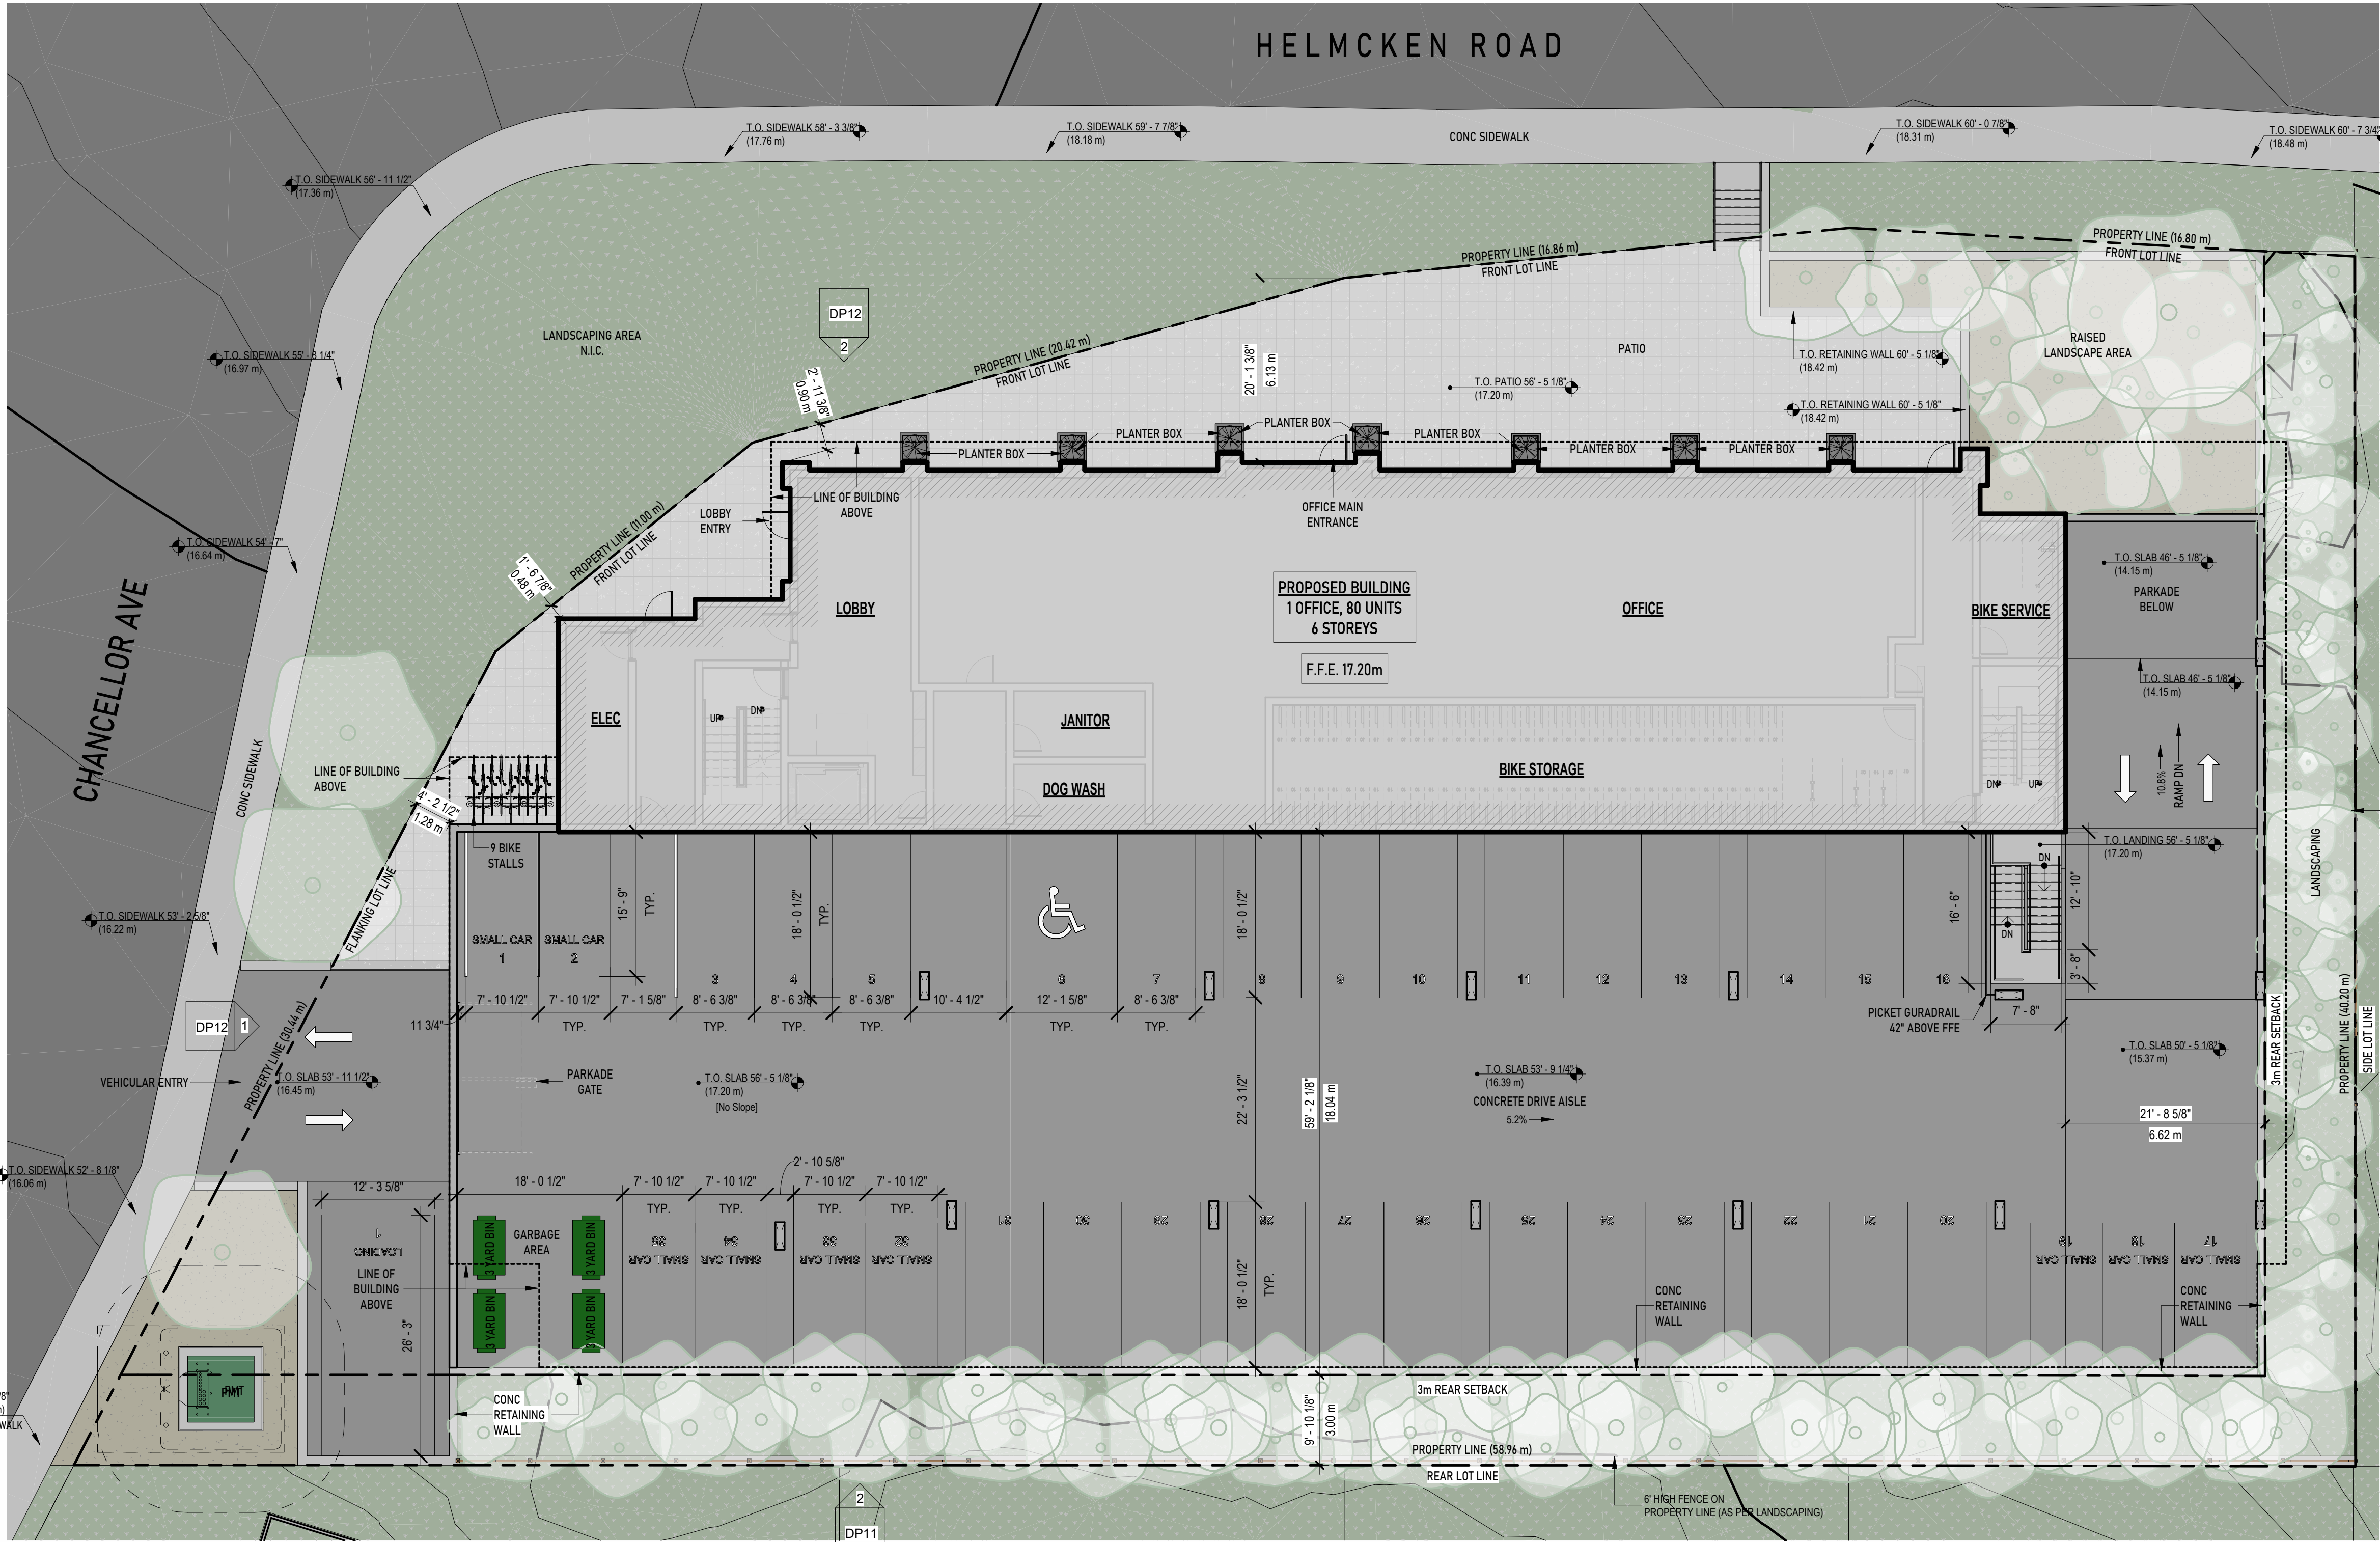


1 SITE PLAN
A012 3/32" = 1'-0"



HELMCKEN STREET VIEW

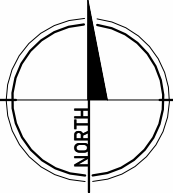

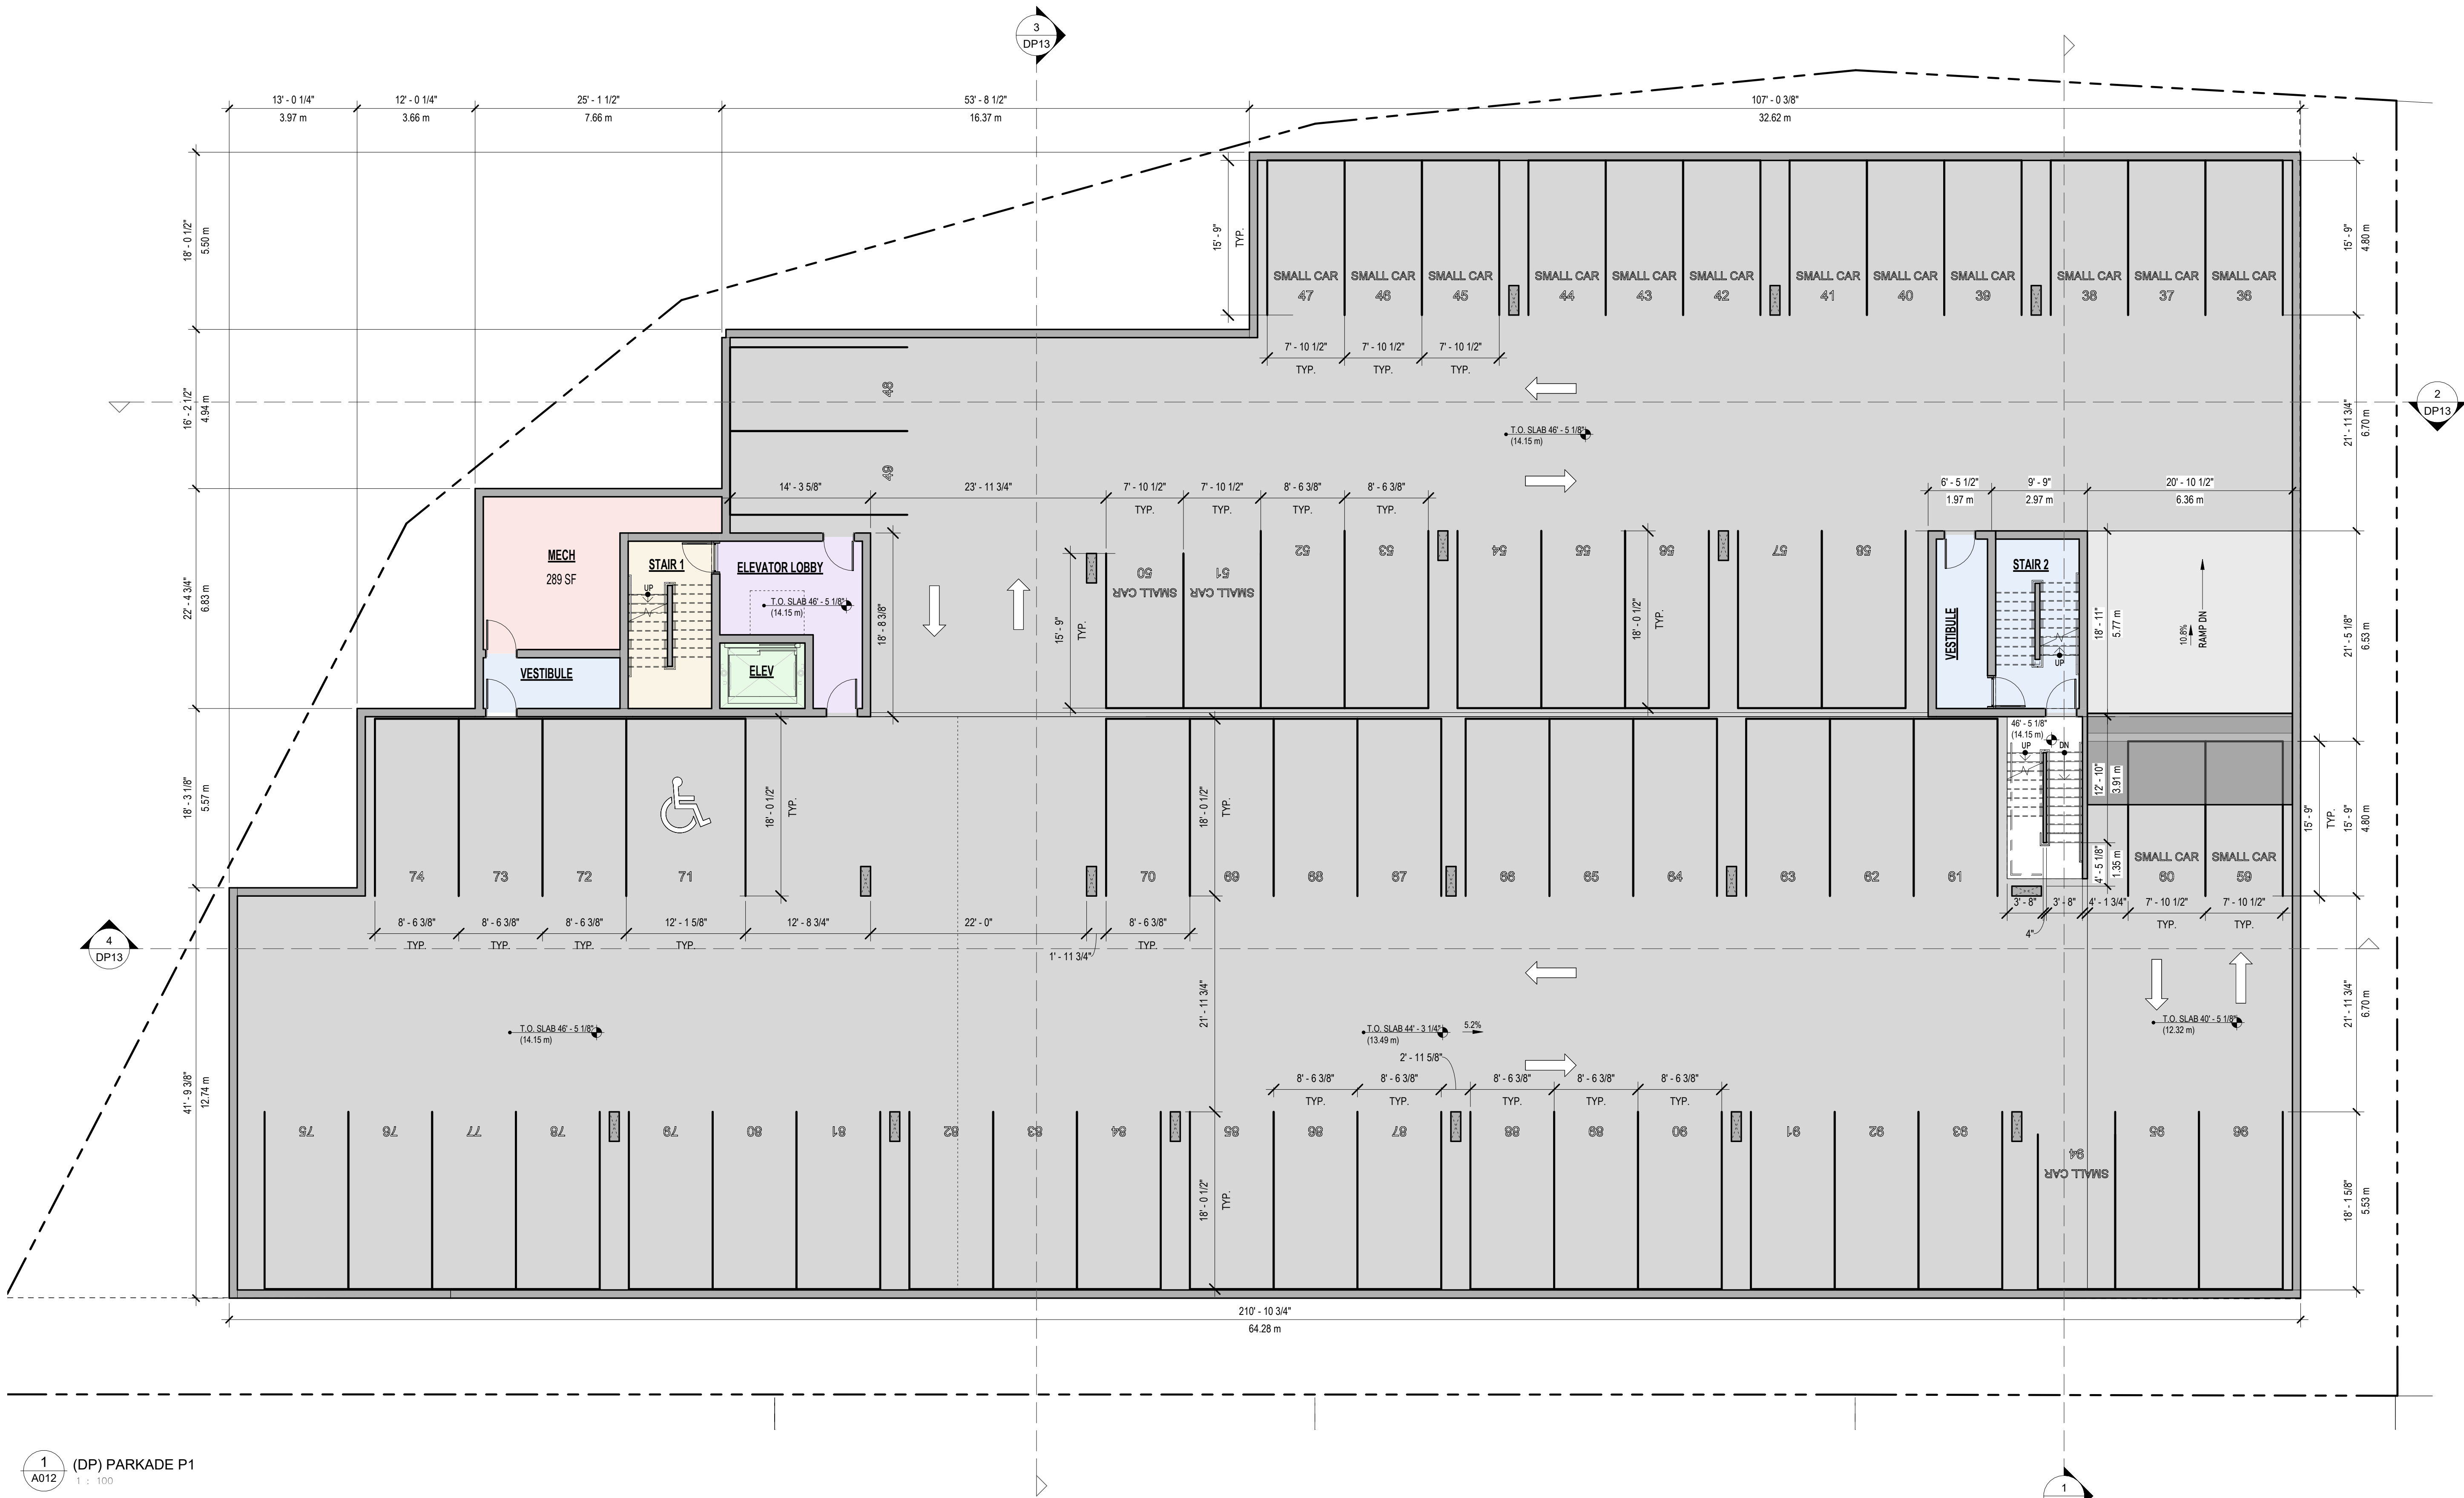


1 (DP) PARKADE P1
A012 1 : 100


UNION
ARCHITECTURE

315-2840 Peelt Road, Langford, BC, V9B 3V4
250-590-0102
www.unionarchitecture.ca

SEAL:

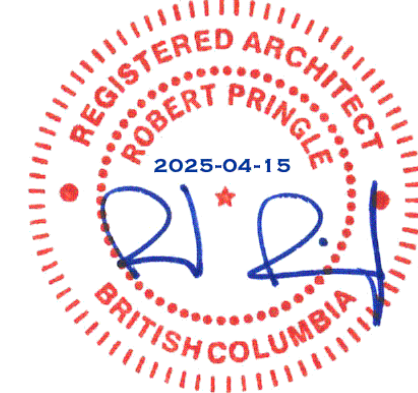

COPYRIGHT RESERVED.
THIS DRAWING AND ALL COPYRIGHT
THEREON ARE THE SOLE AND EXCLUSIVE
PROPERTY OF UNION ARCHITECTURE
INC. ALL DIMENSIONS SHALL BE
VERIFIED BY THE CONTRACTOR BEFORE
COMMENCING WORK.

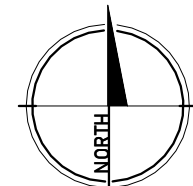

NO. ISSUED FOR:
1 ISSUED FOR REVIEW
2 ISSUED FOR REZONING

DATE:
2025-01-21
2025-03-17



PROJECT NAME:
PROPOSED RESIDENTIAL DEVELOPMENT


PROJECT ADDRESS:
38 HELMCKEN, VIEW ROYAL BC V8Z 5G7

DRAWING TITLE:
FLOOR PLAN - PARKADE P1

PROJECT NO: 23002 DRAWN: -
SCALE: REVIEWED: -


DWG NO:

DP03

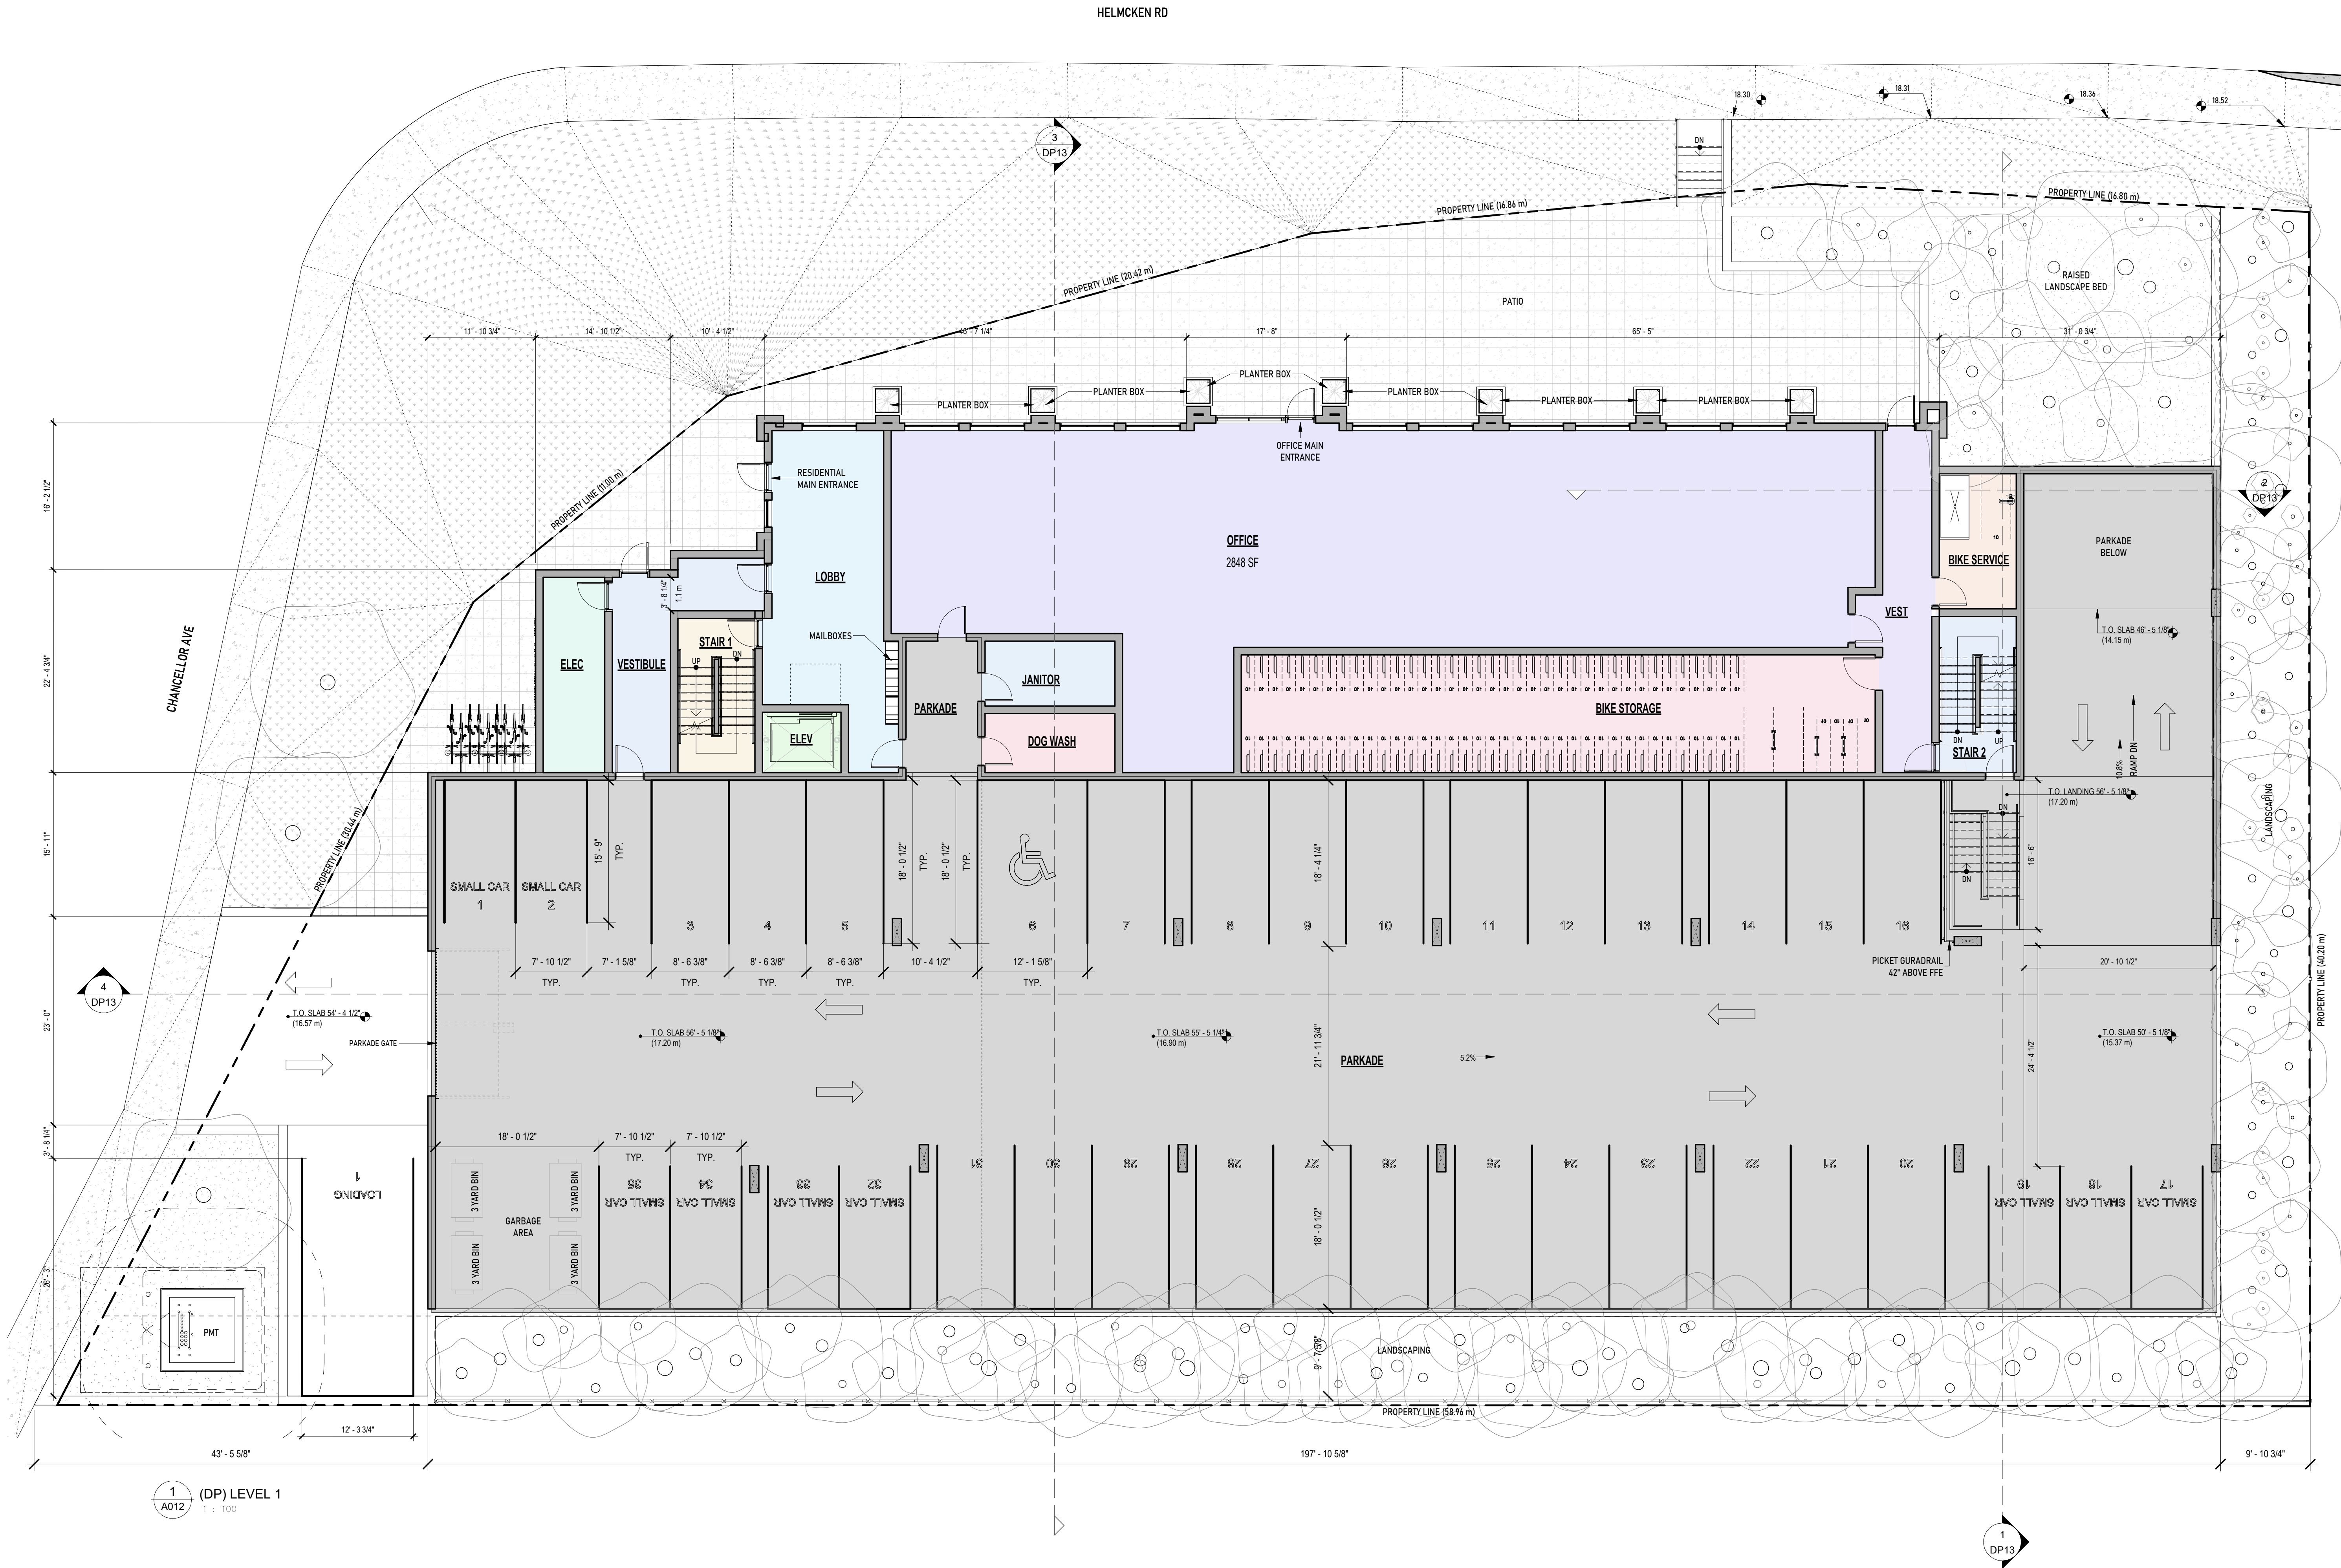


UNION
ARCHITECTURE

315-2840 Peatt Road, Langford, BC, V9B 3V4
250-590-0102
www.unionarchitecture.ca

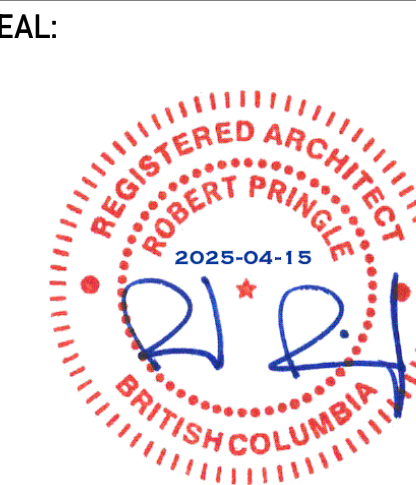

COPYRIGHT RESERVED.
THIS DRAWING AND ALL COPYRIGHT
THEREIN ARE THE SOLE AND EXCLUSIVE
PROPERTY OF UNION ARCHITECTURE
INC. ALL DIMENSIONS SHALL BE
VERIFIED BY THE CONTRACTOR BEFORE
COMMENCING WORK.

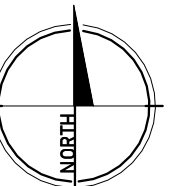

NO. ISSUED FOR: DATE:
1 ISSUED FOR REVIEW 2025-01-21
2 ISSUED FOR REZONING 2025-03-17




PROJECT NAME:
PROPOSED RESIDENTIAL DEVELOPMENT

PROJECT ADDRESS:
38 HELMCKEN, VIEW ROYAL BC V8Z 5G7

DRAWING TITLE:
FLOOR PLAN - LEVEL 1

PROJECT NO: 23002 DRAWN: -
SCALE: REVIEWED: -

DWG NO: DP04

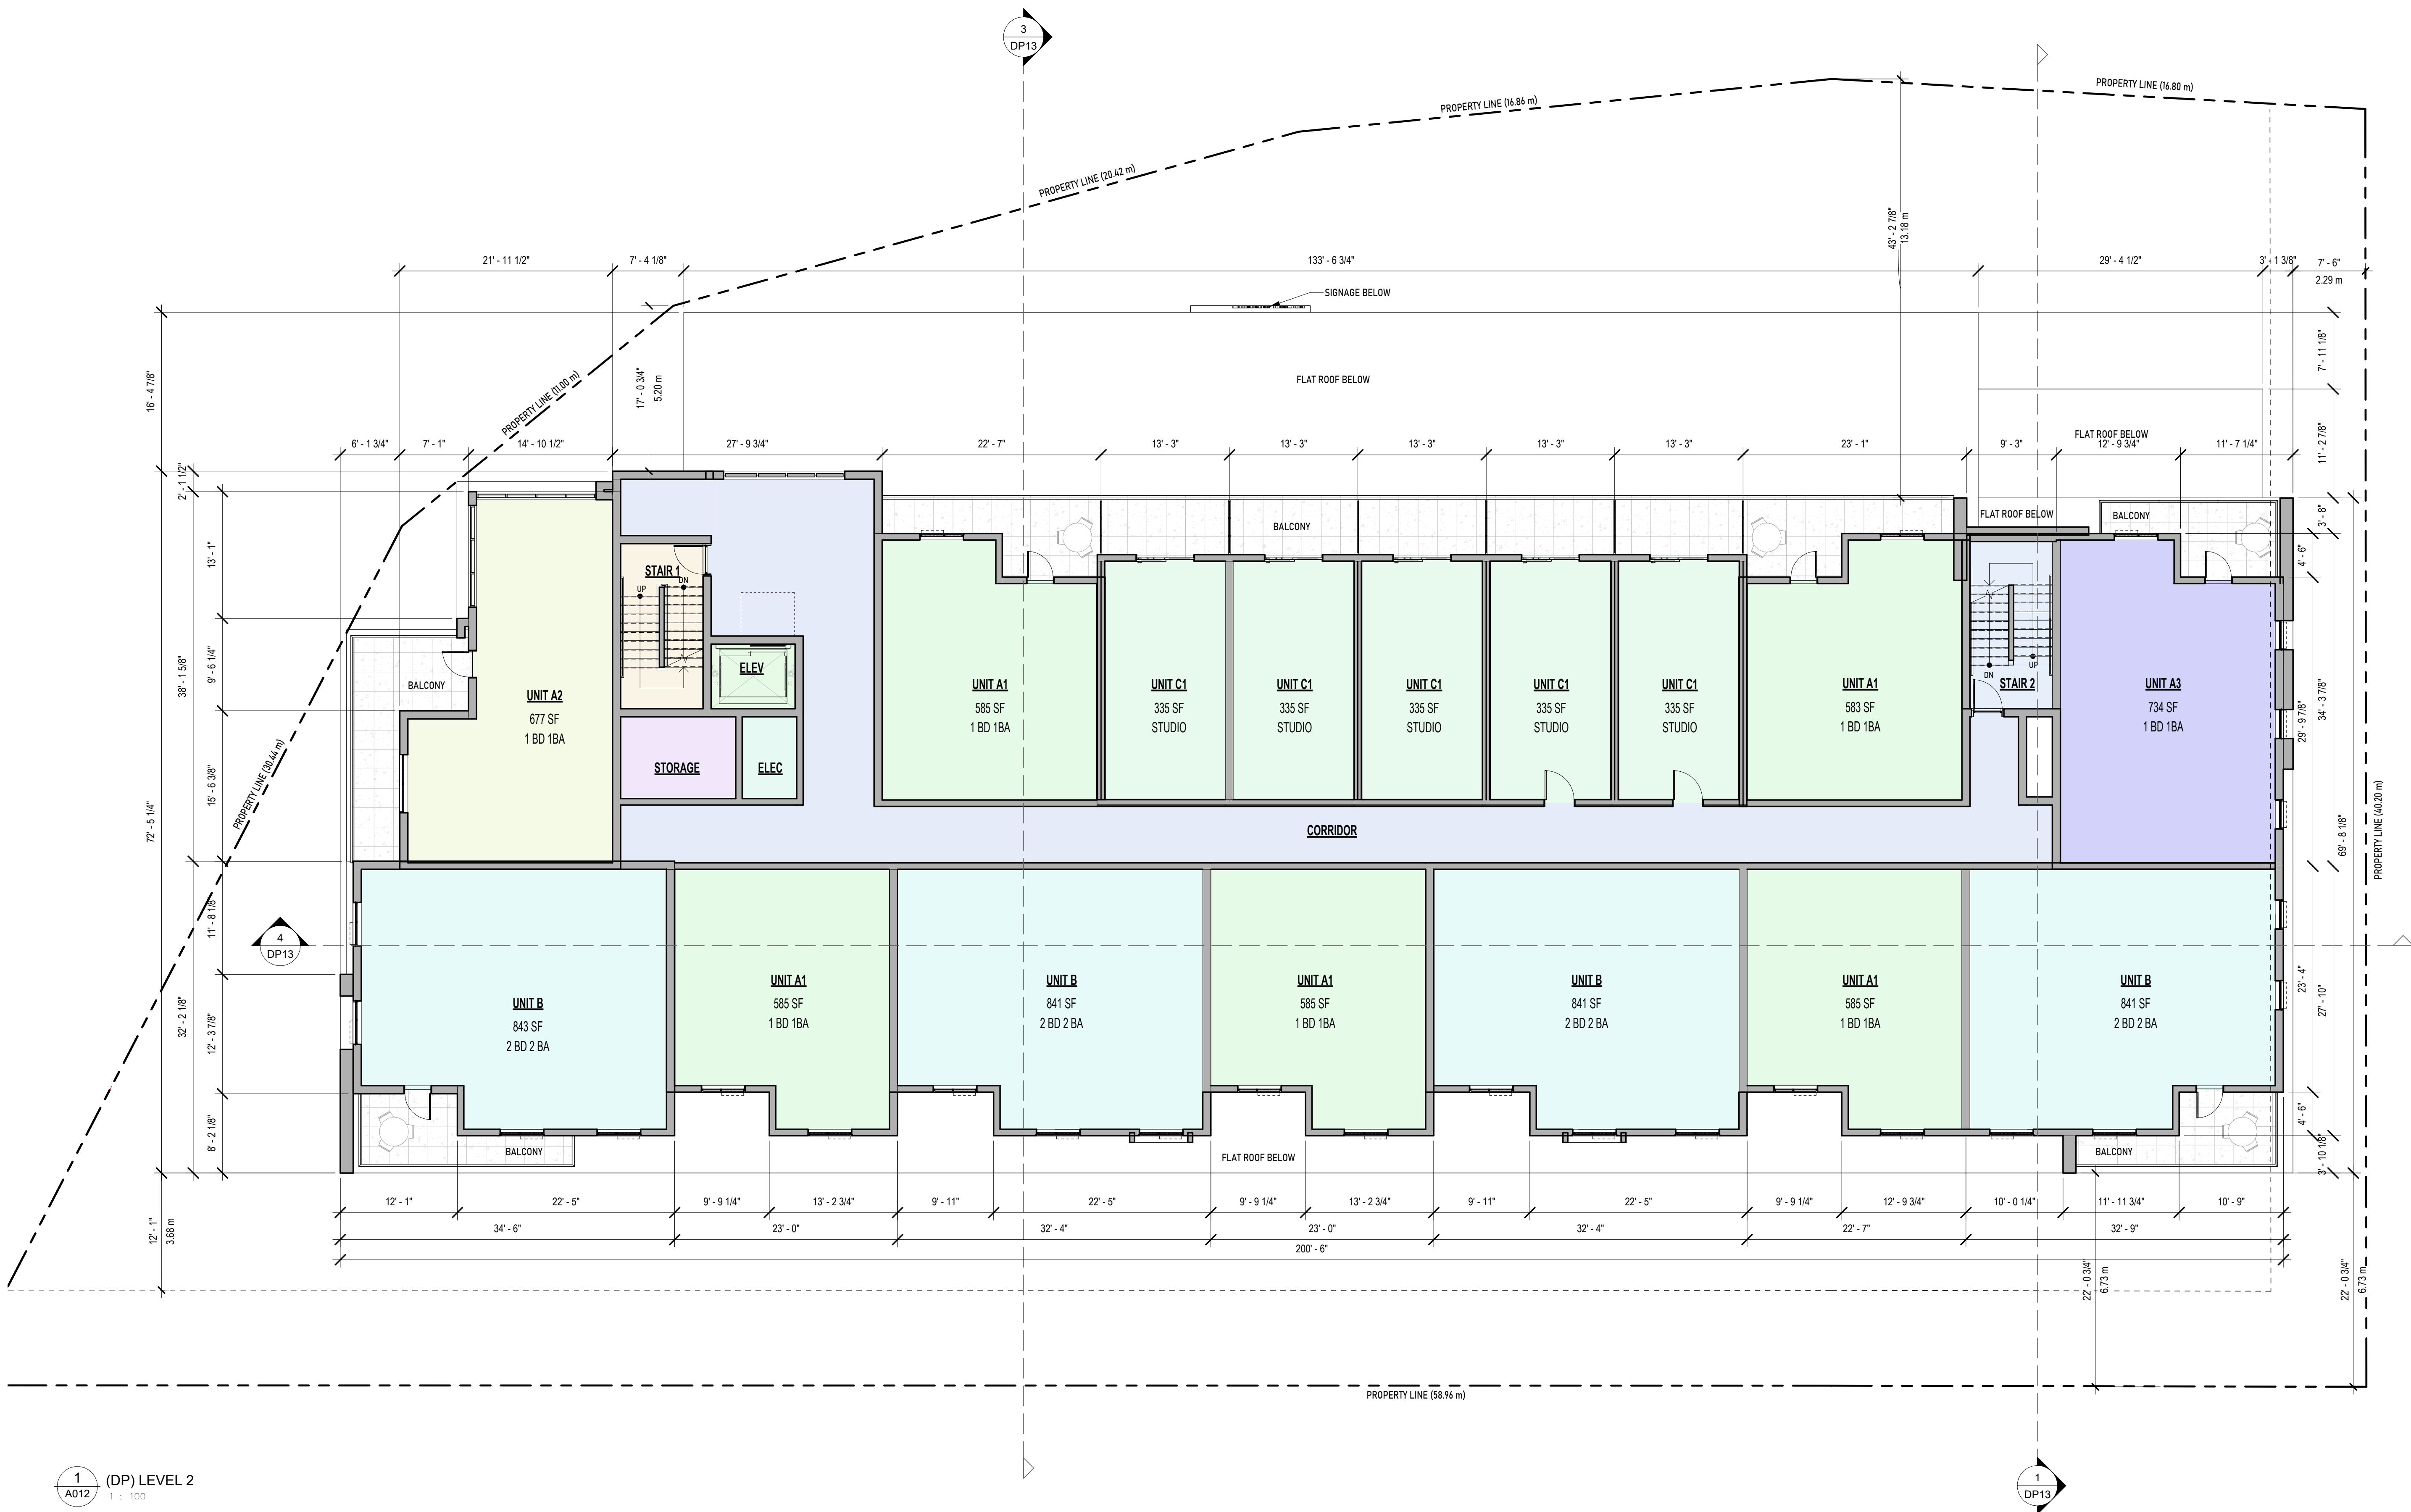


1 (DP) LEVEL 2
A012 1 : 100


UNION
ARCHITECTURE

315-2840 Peelt Road, Langford, BC, V9B 3V4
250-590-0102
www.unionarchitecture.ca

SEAL:

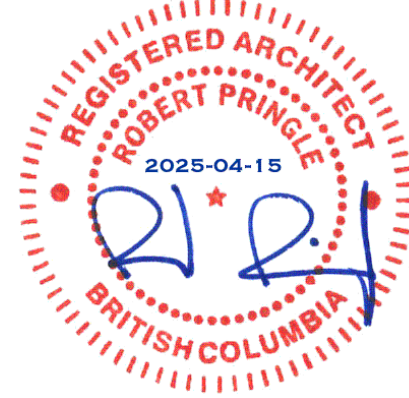

COPYRIGHT RESERVED.
THIS DRAWING AND ALL COPYRIGHT
THEREIN ARE THE SOLE AND EXCLUSIVE
PROPERTY OF UNION ARCHITECTURE
INC. ALL DIMENSIONS SHALL BE
VERIFIED BY THE CONTRACTOR BEFORE
COMMENCING WORK.

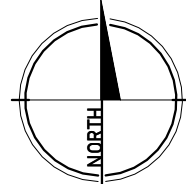

NO. ISSUED FOR:
1 ISSUED FOR REVIEW
2 ISSUED FOR REZONING

DATE:
2025-01-21
2025-03-17



PROJECT NAME:
PROPOSED RESIDENTIAL DEVELOPMENT

PROJECT ADDRESS:
38 HELMCKEN, VIEW ROYAL BC V8Z 5G7


DRAWING TITLE:
FLOOR PLAN - LEVEL 2

PROJECT NO: 23002 DRAWN: -

SCALE: REVIEWED: -

DWG NO:

DP05

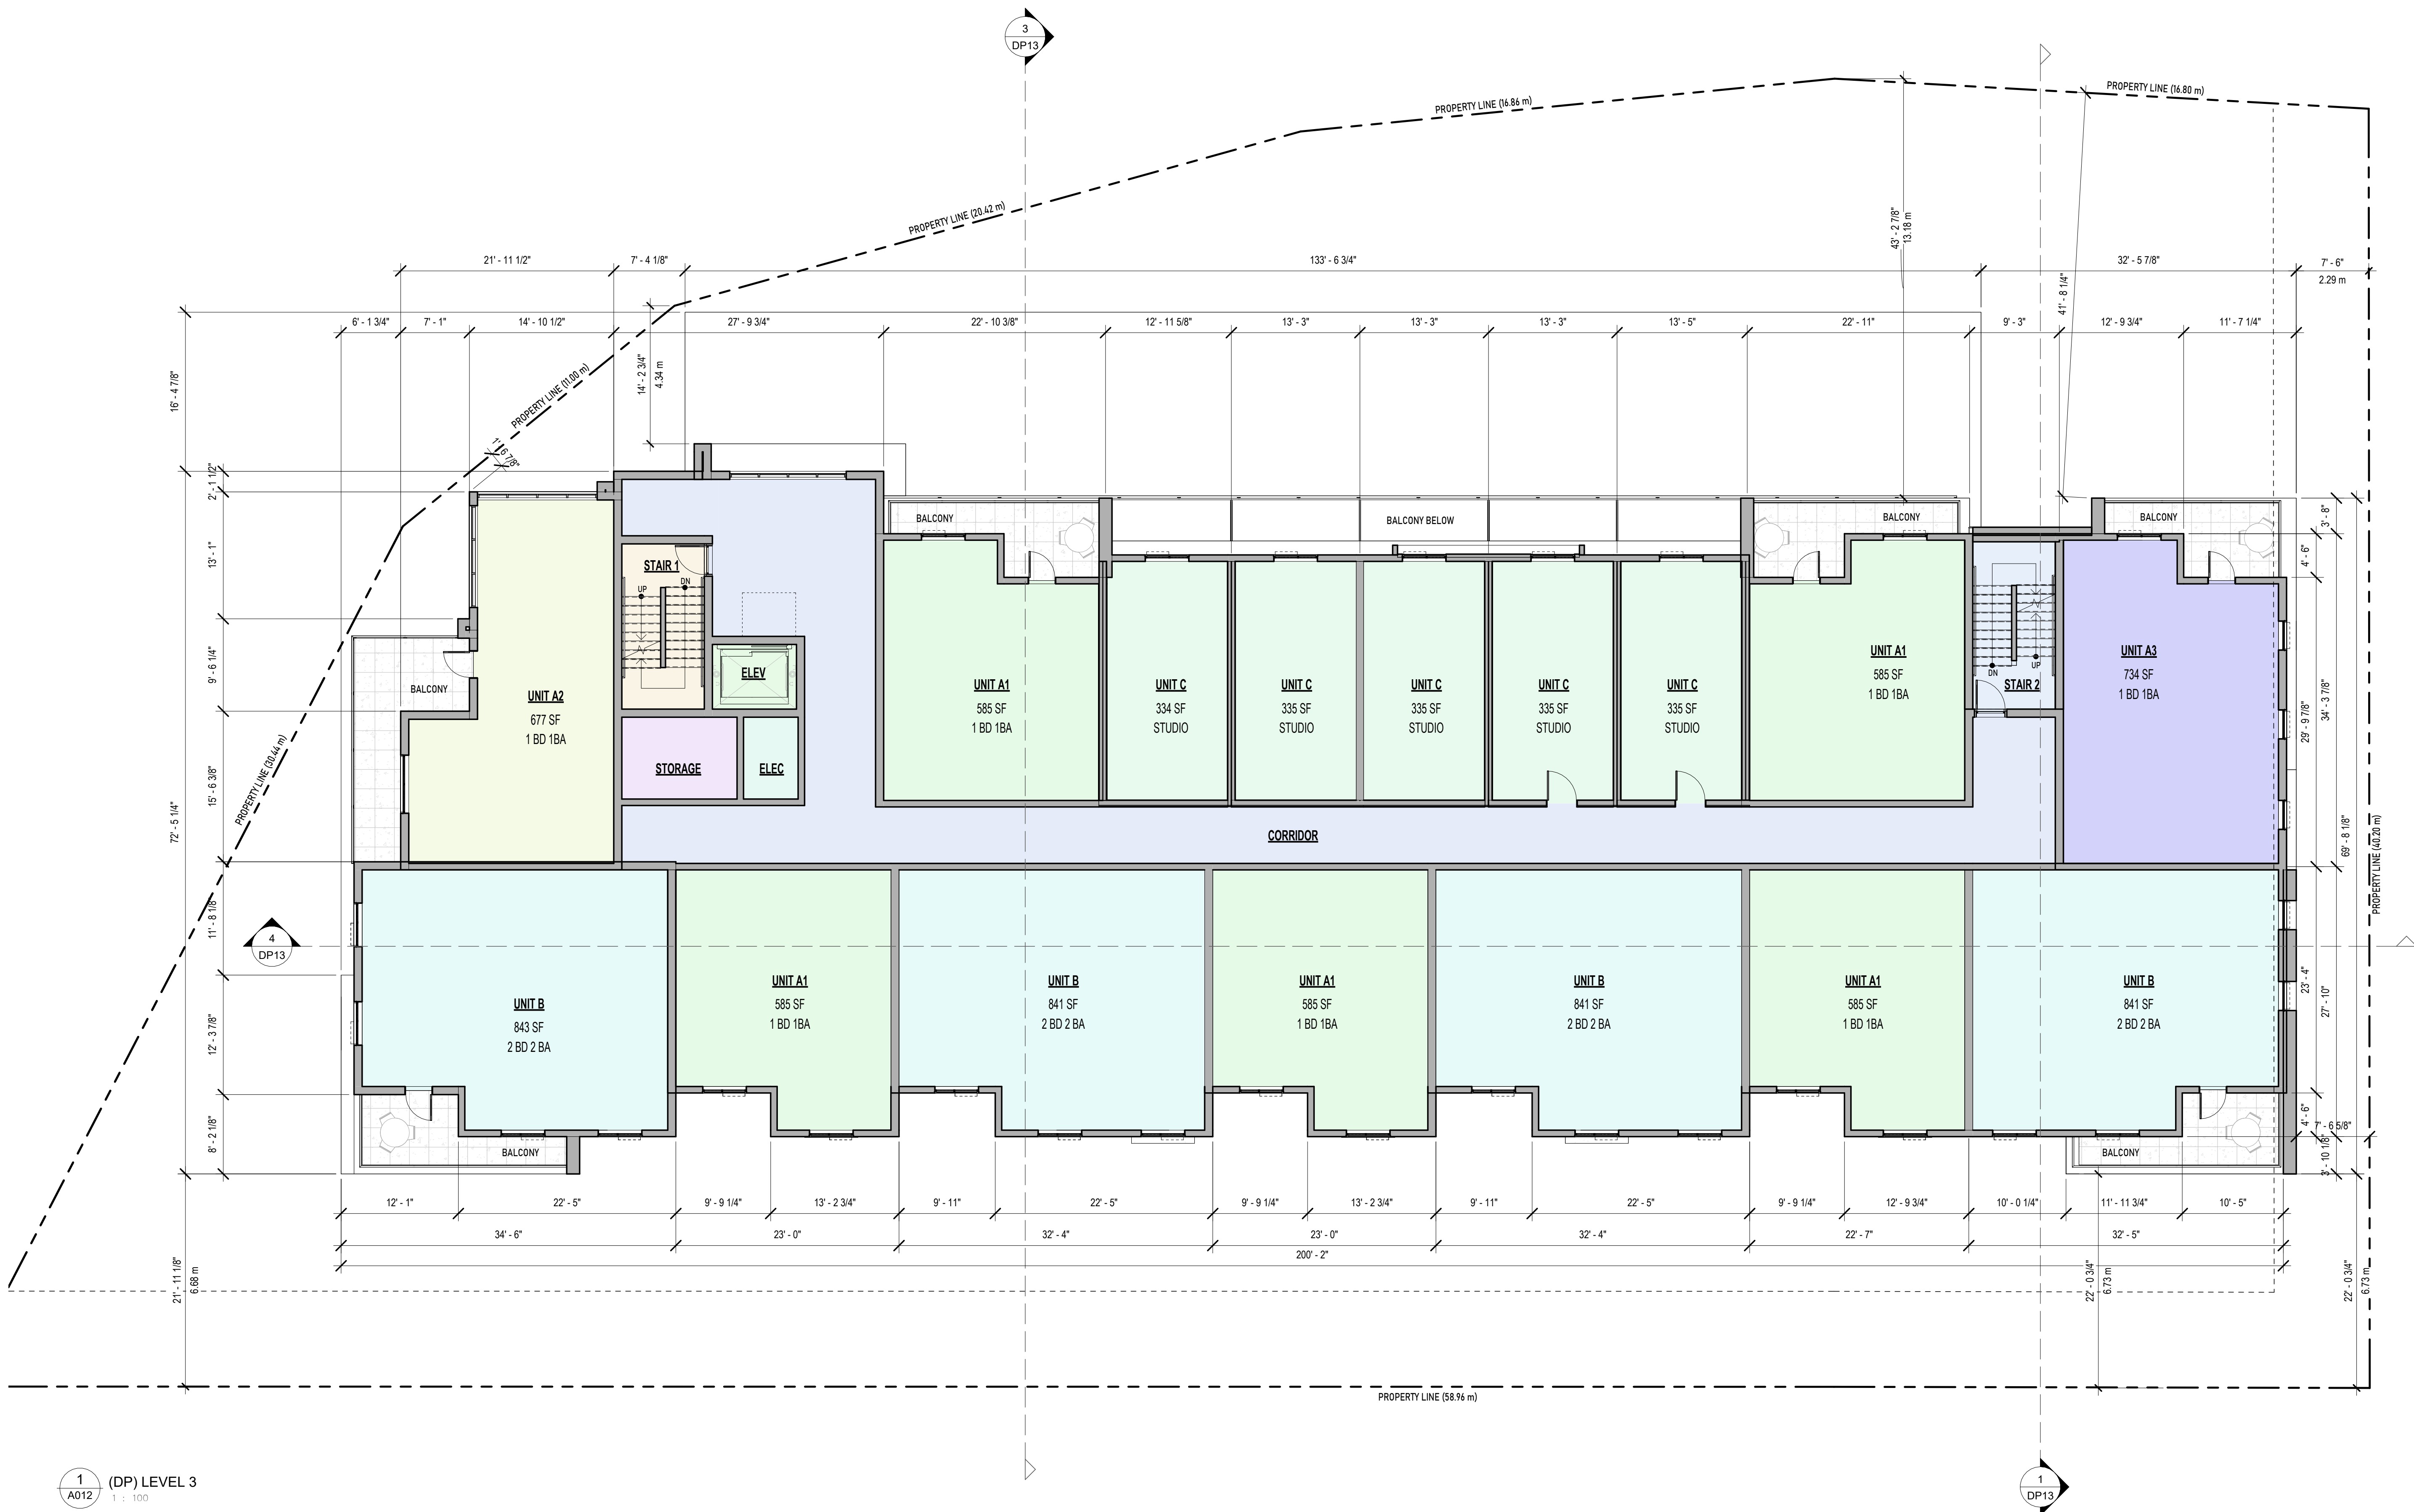


1
A012 (DP) LEVEL 3
1 : 100

1
DP13


UNION
ARCHITECTURE

315-2840 Peatt Road, Langford, BC, V9B 3V4
250-590-0102
www.unionarchitecture.ca

SEAL:

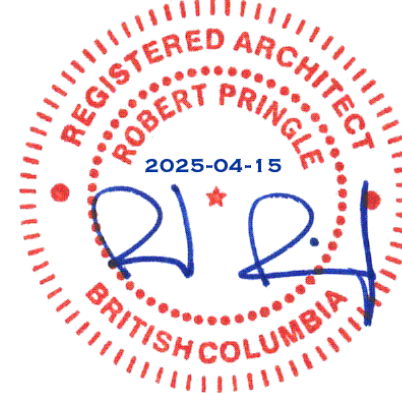

COPYRIGHT RESERVED.
THIS DRAWING AND ALL COPYRIGHT
THEREIN ARE THE SOLE AND EXCLUSIVE
PROPERTY OF UNION ARCHITECTURE
INC. ALL DIMENSIONS SHALL BE
VERIFIED BY THE CONTRACTOR BEFORE
COMMENCING WORK.

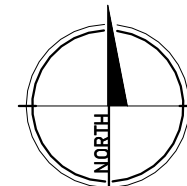

NO. ISSUED FOR:
1 ISSUED FOR REVIEW
2 ISSUED FOR REZONING

DATE:
2025-01-21
2025-03-17



PROJECT NAME:
PROPOSED RESIDENTIAL DEVELOPMENT

PROJECT ADDRESS:
38 HELMCKEN, VIEW ROYAL BC V8Z 5G7


DRAWING TITLE:
FLOOR PLAN - LEVEL 3

PROJECT NO: 23002 DRAWN: -

SCALE: REVIEWED: -

DWG NO:

DP06

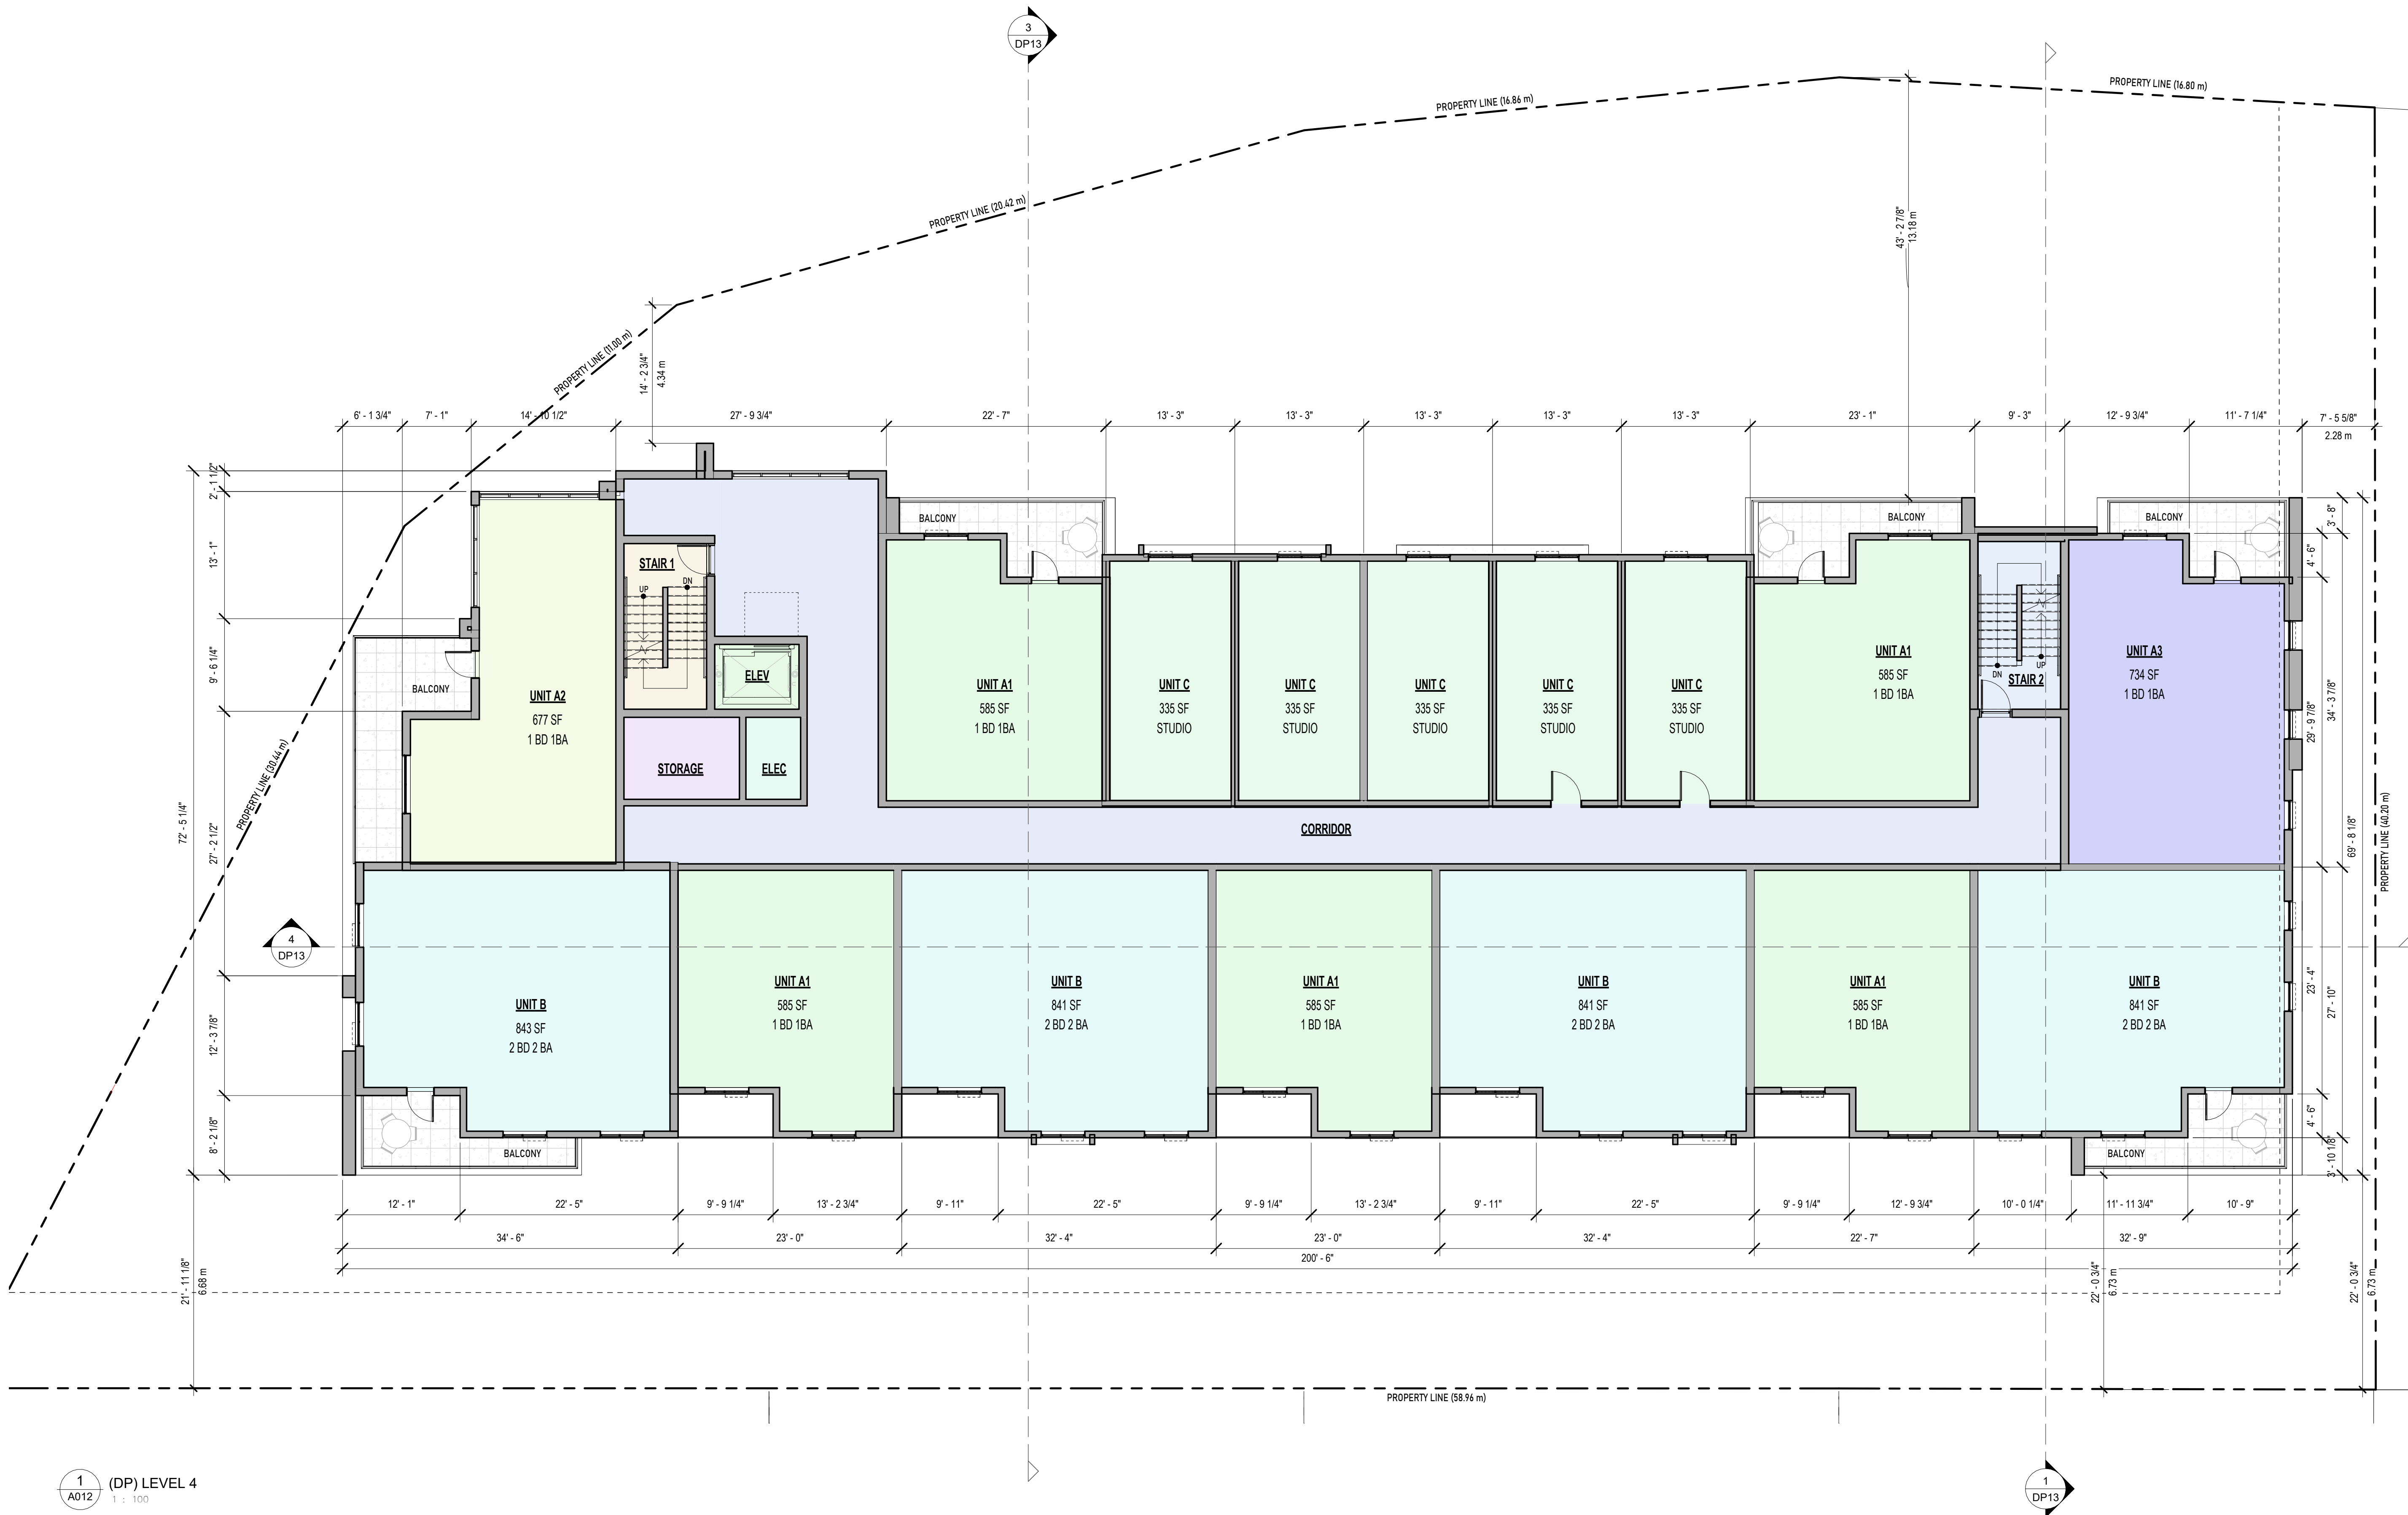


1
A012 (DP) LEVEL 4
1 : 100

1
DP13


UNION
ARCHITECTURE

315-2840 Peatt Road, Langford, BC, V9B 3V4
250-590-0102
www.unionarchitecture.ca

SEAL:

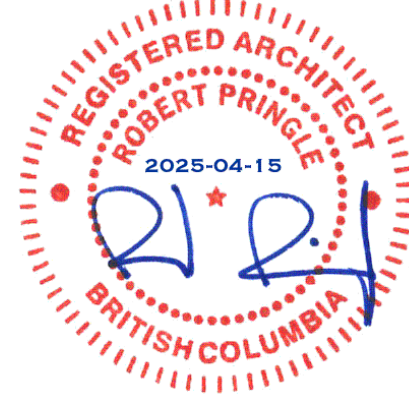

COPYRIGHT RESERVED.
THIS DRAWING AND ALL COPYRIGHT
THEREON ARE THE SOLE AND EXCLUSIVE
PROPERTY OF UNION ARCHITECTURE
INC. ALL DIMENSIONS SHALL BE
VERIFIED BY THE CONTRACTOR BEFORE
COMMENCING WORK.

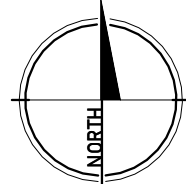

NO. ISSUED FOR:
1 ISSUED FOR REVIEW
2 ISSUED FOR REZONING

DATE:
2025-01-21
2025-03-17



PROJECT NAME:
PROPOSED RESIDENTIAL DEVELOPMENT

PROJECT ADDRESS:
38 HELMCKEN, VIEW ROYAL BC V8Z 5G7


DRAWING TITLE:
FLOOR PLAN - LEVEL 4

PROJECT NO: 23002 DRAWN: -

SCALE: REVIEWED: -

DWG NO:

DP07

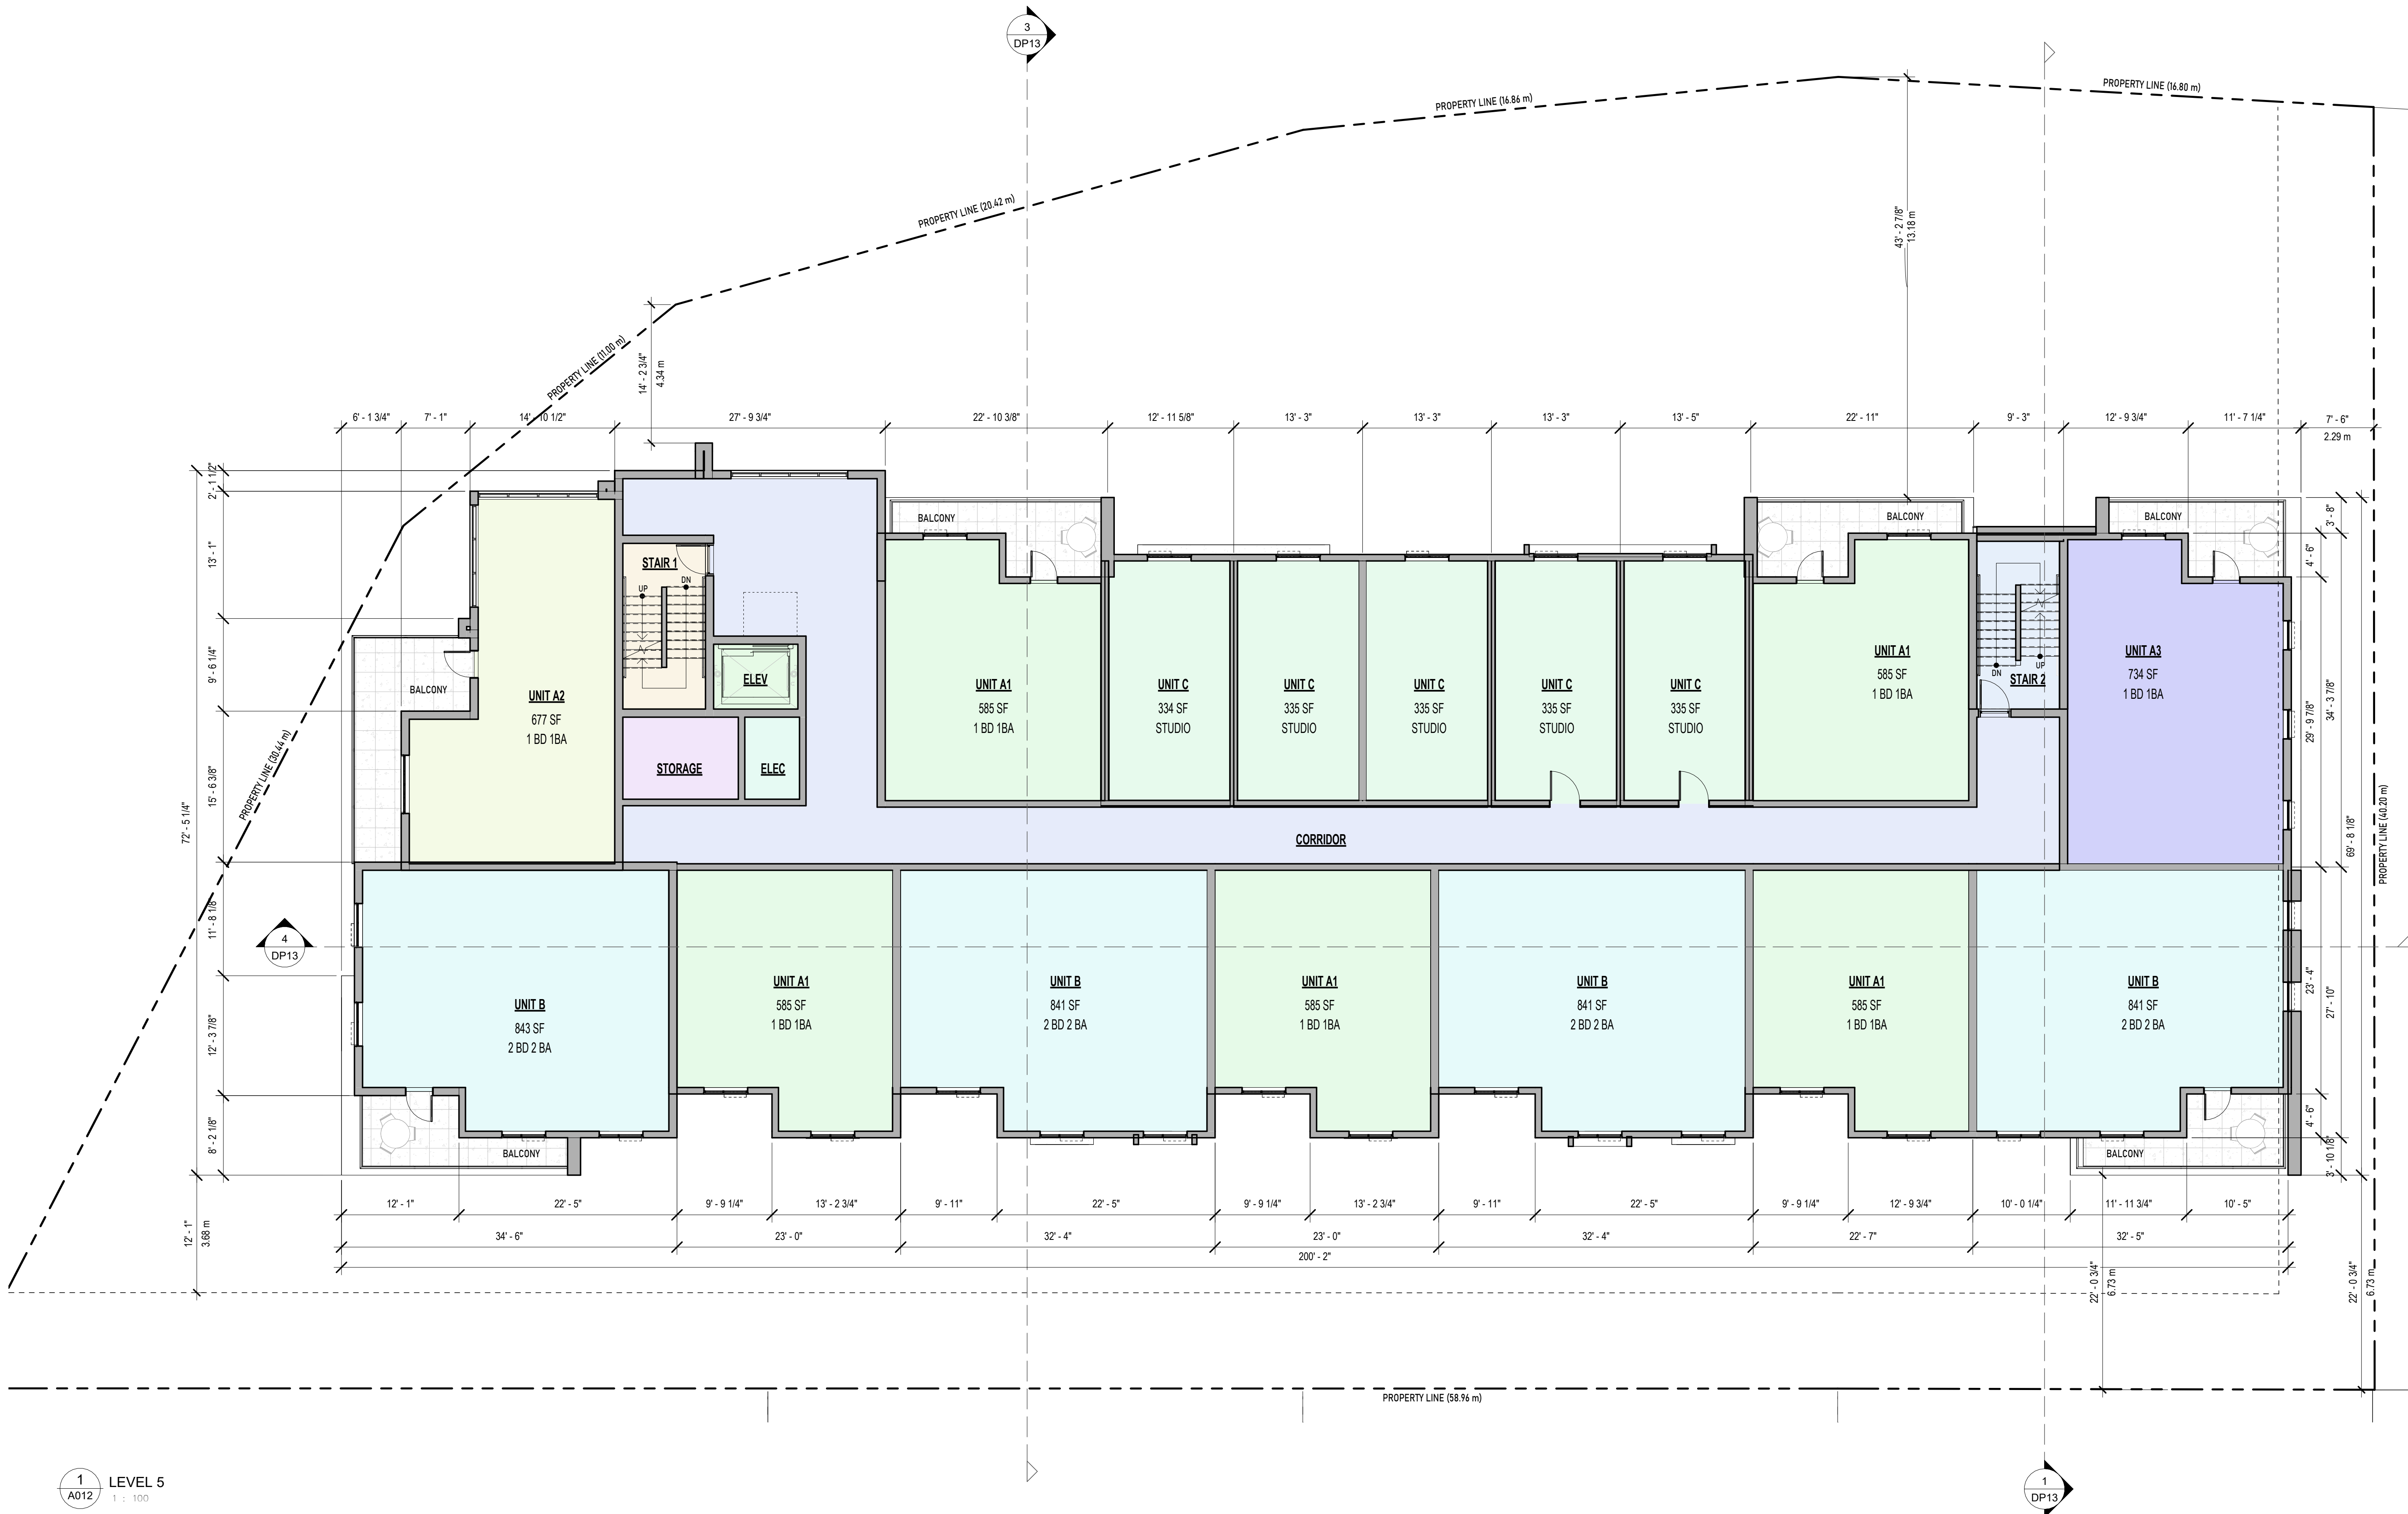

1
A012 LEVEL 5
1 : 100

1
DP13


UNION
ARCHITECTURE

315-2840 Peatt Road, Langford, BC, V9B 3V4
250-590-0102
www.unionarchitecture.ca

SEAL:



COPYRIGHT RESERVED.
THIS DRAWING AND ALL COPYRIGHT
THEREIN ARE THE SOLE AND EXCLUSIVE
PROPERTY OF UNION ARCHITECTURE
INC. ALL DIMENSIONS SHALL BE
VERIFIED BY THE CONTRACTOR BEFORE
COMMENCING WORK.

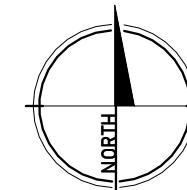

NO. ISSUED FOR:
1 ISSUED FOR REVIEW
2 ISSUED FOR REZONING

DATE:
2025-01-21
2025-03-17



PROJECT NAME:
PROPOSED RESIDENTIAL DEVELOPMENT

PROJECT ADDRESS:
38 HELMCKEN, VIEW ROYAL BC V8Z 5G7

DRAWING TITLE:
FLOOR PLAN - LEVEL 5

PROJECT NO: 23002 DRAWN: -

SCALE: REVIEWED: -

DWG NO:

DP08



1
A012 (DP) LEVEL 6
1 : 100

1
DP13


UNION
ARCHITECTURE

315-2840 Peatt Road, Langford, BC, V9B 3V4
250-590-0102
www.unionarchitecture.ca

SEAL:



COPYRIGHT RESERVED.
THIS DRAWING AND ALL COPYRIGHT
THEREON ARE THE SOLE AND EXCLUSIVE
PROPERTY OF UNION ARCHITECTURE
INC. ALL DIMENSIONS SHALL BE
VERIFIED BY THE CONTRACTOR BEFORE
COMMENCING WORK

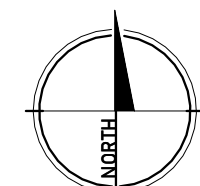

NO. ISSUED FOR: 1 ISSUED FOR REVIEW
2 ISSUED FOR REZONING

DATE: 2025-01-21
2025-03-17



PROJECT NAME:
PROPOSED RESIDENTIAL DEVELOPMENT

PROJECT ADDRESS:
38 HELMCKEN, VIEW ROYAL BC V8Z 5G7


DRAWING TITLE:
FLOOR PLAN - LEVEL 6

PROJECT NO: 23002 DRAWN: -

SCALE: REVIEWED: -


DWG NO:

DP09

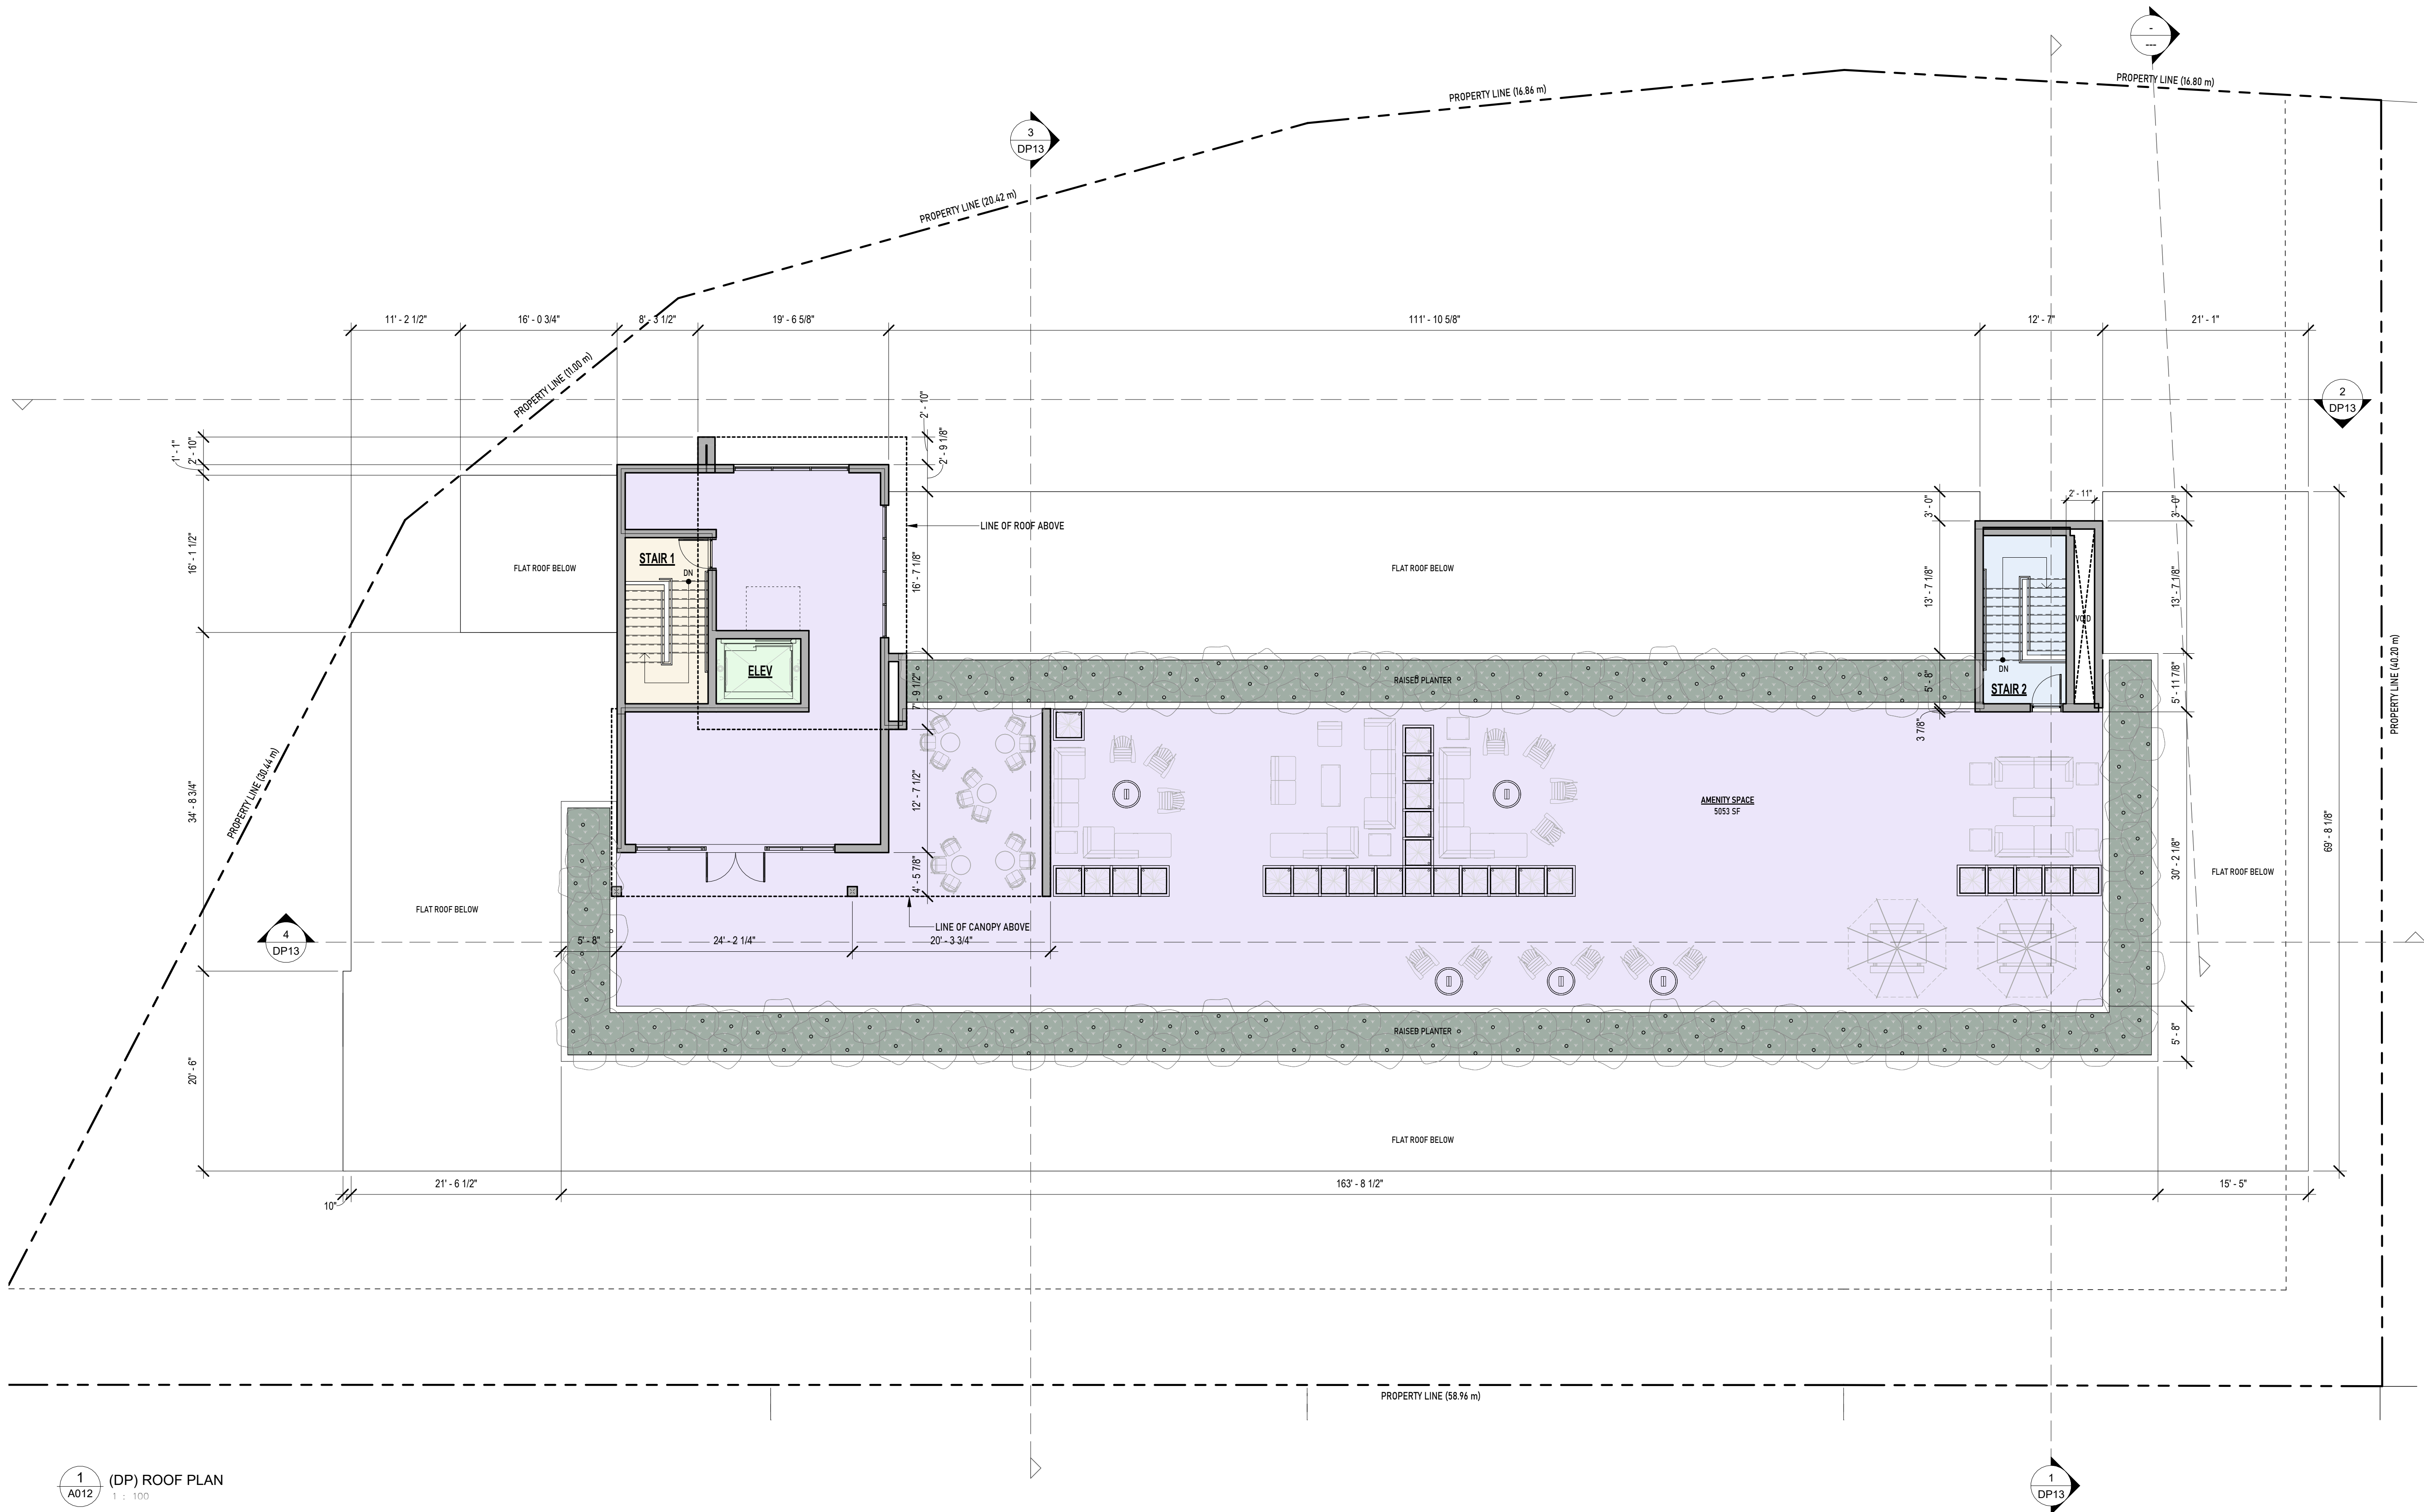


1 (DP) ROOF PLAN
A012 1 : 100

SEAL:

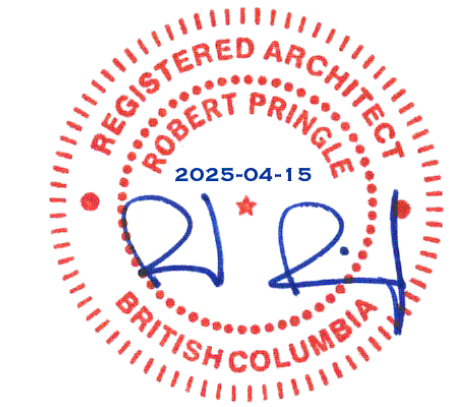

COPYRIGHT RESERVED.
THIS DRAWING AND ALL COPYRIGHT
THEREIN ARE THE SOLE AND EXCLUSIVE
PROPERTY OF UNION ARCHITECTURE
INC. ALL DIMENSIONS SHALL BE
VERIFIED BY THE CONTRACTOR BEFORE
COMMENCING WORK.

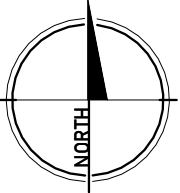

NO. ISSUED FOR:
1 ISSUED FOR REVIEW
2 ISSUED FOR REZONING

DATE:
2025-01-21
2025-03-17



PROJECT NAME:
PROPOSED RESIDENTIAL DEVELOPMENT

PROJECT ADDRESS:
38 HELMCKEN, VIEW ROYAL BC V8Z 5G7

DRAWING TITLE:
ROOF PLAN

PROJECT NO: 23002 | DRAWN: -
SCALE: | REVIEWED: -

DWG NO:

DP10



VINYL WINDOW
COLOUR: CHARCOAL



STOREFRONT GLAZING
COLOUR: BLACK FRAME & CLEAR GLAZING




CONCRETE
COLOUR: CLEAR SEALANT




PREFINISHED FIBRE CEMENT PLANK SIDING
COLOUR: MEDIUM GREY



PREFINISHED FIBRE CEMENT PANEL
COLOUR: MEDIUM GREY

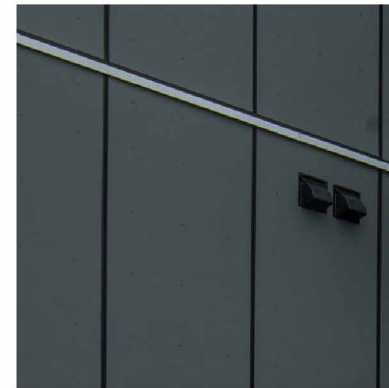


PREFINISHED FIBRE CEMENT PANEL
COLOUR: DARK GREY

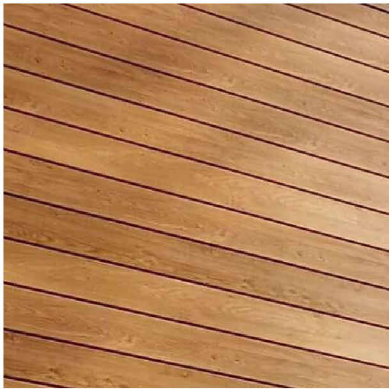


WOOD LOOK SIDING
COLOUR: CARAMEL CEDAR




PREFINISHED FIBRE CEMENT PLANK SIDING
COLOUR: CHARCOAL

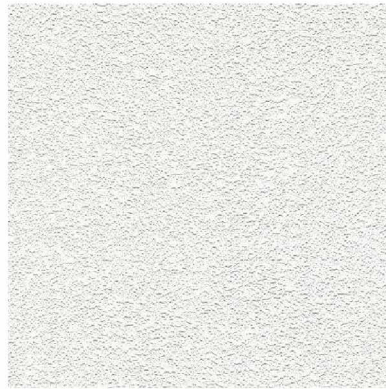

EIFS
COLOUR: OFF WHITE

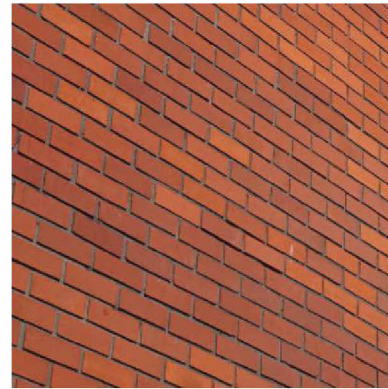

BRICK
COLOUR: RED

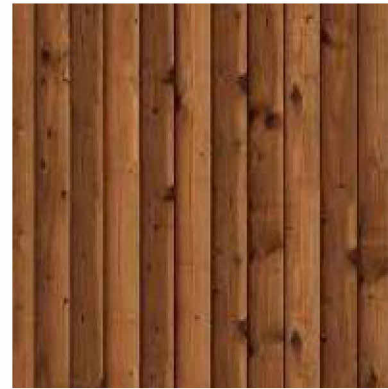

WOOD FENCING
COLOUR: CEDAR



(9) PAINTED CONCRETE
COLOUR: GREY

#	MATERIAL TYPE	COLOUR
1	EIFS	OFF WHITE
2	BRICK	RED
3	SMOOTH PREFINISHED FIBRE CEMENT PANEL	MEDIUM GREY
4	SMOOTH PREFINISHED FIBRE CEMENT PANEL	DARK GREY
5	LAP PREFINISHED FIBRE CEMENT PANEL	MEDIUM GREY
6	LAP PREFINISHED FIBRE CEMENT PANEL	CHARCOAL
7	WOOD LOOK SIDING	CARAMEL CEDAR
8	CANOPY	CHARCOAL
9	CONCRETE	CLEAR SEALANT
10	GLAZED ALUMINIUM PRIVACY SCREEN	BLACK FRAME/FROSTED GLAZING
11	6" HIGH WOOD FENCING	CEDARTONE
12	GLAZED FASCIA MOUNTED ALUMINIUM RAILING	BLACK FRAME/CLEAR GLAZING
13	VINYL WINDOW	BLACK FRAME
14	ALUMINIUM STOREFRONT WINDOW/DOOR	BLACK FRAME
15	PAINTED ALUMINIUM EXTERIOR DOOR	TO MATCH ADJACENT WALL
16	FIBERGLASS DOOR	BLACK FRAME



(17) GLAZED ALUMINIUM RAILING
COLOUR: BLACK FRAME & CLEAR GLAZING



BACKLIT SIGNAGE
- ADDRESS SIGN



WALL MOUNTED DOWNLIGHT
- ABOVE EXIT DOORS



SOFFIT MOUNTED RECESSED DOWNLIGHT
- ENTRY DOOR
- PACKAGE DOOR
- ABOVE DECKS & BALCONIES



1 (DP) NORTH ELEVATION
1 : 100




2 (DP) EAST ELEVATION
1 : 100

UNION
ARCHITECTURE

315-2840 Peatt Road, Langford, BC, V9B 3V4
250-590-0102
www.unionarchitecture.ca

SEAL:

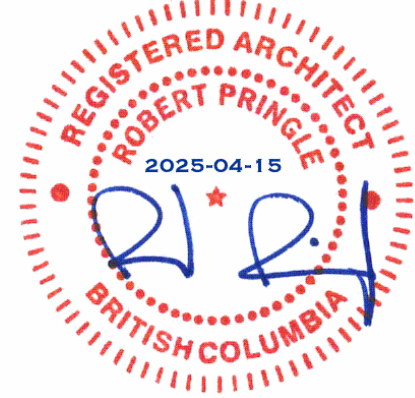

COPYRIGHT RESERVED.
THIS DRAWING AND ALL COPYRIGHT
THEREON ARE THE SOLE AND EXCLUSIVE
PROPERTY OF UNION ARCHITECTURE
INC. ALL DIMENSIONS SHALL BE
VERIFIED BY THE CONTRACTOR BEFORE
COMMENCING WORK.

NO. ISSUED FOR: DATE:
1 ISSUED FOR REVIEW 2025-01-21
2 ISSUED FOR REZONING 2025-03-17

WESTURBAN
DEVELOPMENTS LTD.

PROJECT NAME:
PROPOSED RESIDENTIAL DEVELOPMENT

PROJECT ADDRESS:
38 HELMCKEN, VIEW ROYAL BC V8Z 5G7











DRAWING TITLE:
ELEVATIONS - NORTH &
EAST

PROJECT NO: 23002 DRAWN: -



SCALE: REVIEWED: -

DWG NO:

DP11

          

#	MATERIAL TYPE	COLOUR
1	EIFS	OFF WHITE
2	BRICK	RED
3	SMOOTH PREFINISHED FIBRE CEMENT PANEL	MEDIUM GREY
4	SMOOTH PREFINISHED FIBRE CEMENT PANEL	DARK GREY
5	LAP PREFINISHED FIBRE CEMENT PANEL	MEDIUM GREY
6	LAP PREFINISHED FIBRE CEMENT PANEL	CHARCOAL
7	WOOD LOOK SIDING	CARAMEL CEDAR
8	CANOPY	CHARCOAL
9	CONCRETE	CLEAR SEALANT
10	GLAZED ALUMINIUM PRIVACY SCREEN	BLACK FRAME/FROSTED GLAZING
11	6' HIGH WOOD FENCING	CEDARTONE
12	GLAZED FASCIA MOUNTED ALUMINIUM RAILING	BLACK FRAME/CLEAR GLAZING
13	VINYL WINDOW	BLACK FRAME
14	ALUMINIUM STOREFRONT WINDOW/DOOR	BLACK FRAME
15	PAINTED ALUMINIUM EXTERIOR DOOR	TO MATCH ADJACENT WALL
16	FIBERGLASS DOOR	BLACK FRAME

  

1 (DP) SOUTH ELEVATION
A208 1 : 100



2 (DP) WEST ELEVATION
A208 1 : 100



315-2840 Peatt Road, Langford, BC, V9B 3V4
250-590-0102
www.unionarchitecture.ca

SEAL:



COPYRIGHT RESERVED.
THIS DRAWING AND ALL COPYRIGHT
THEREIN ARE THE SOLE AND EXCLUSIVE
PROPERTY OF UNION ARCHITECTURE
INC. ALL DIMENSIONS SHALL BE
VERIFIED BY THE CONTRATOR BEFORE
COMMENCING WORK

NO. ISSUED FOR:
1 ISSUED FOR REVIEW
2 ISSUED FOR REZONING

DATE:
2025-01-21
2025-03-17



PROJECT NAME:
PROPOSED RESIDENTIAL DEVELOPMENT

PROJECT ADDRESS:
38 HELMCKEN, VIEW ROYAL BC V8Z 5G7


DRAWING TITLE:
**ELEVATIONS - SOUTH &
WEST**

PROJECT NO: 23002 | DRAWN: -


SCALE:	REVIEWED:	-
--------	-----------	---

DWG NO:


DP12

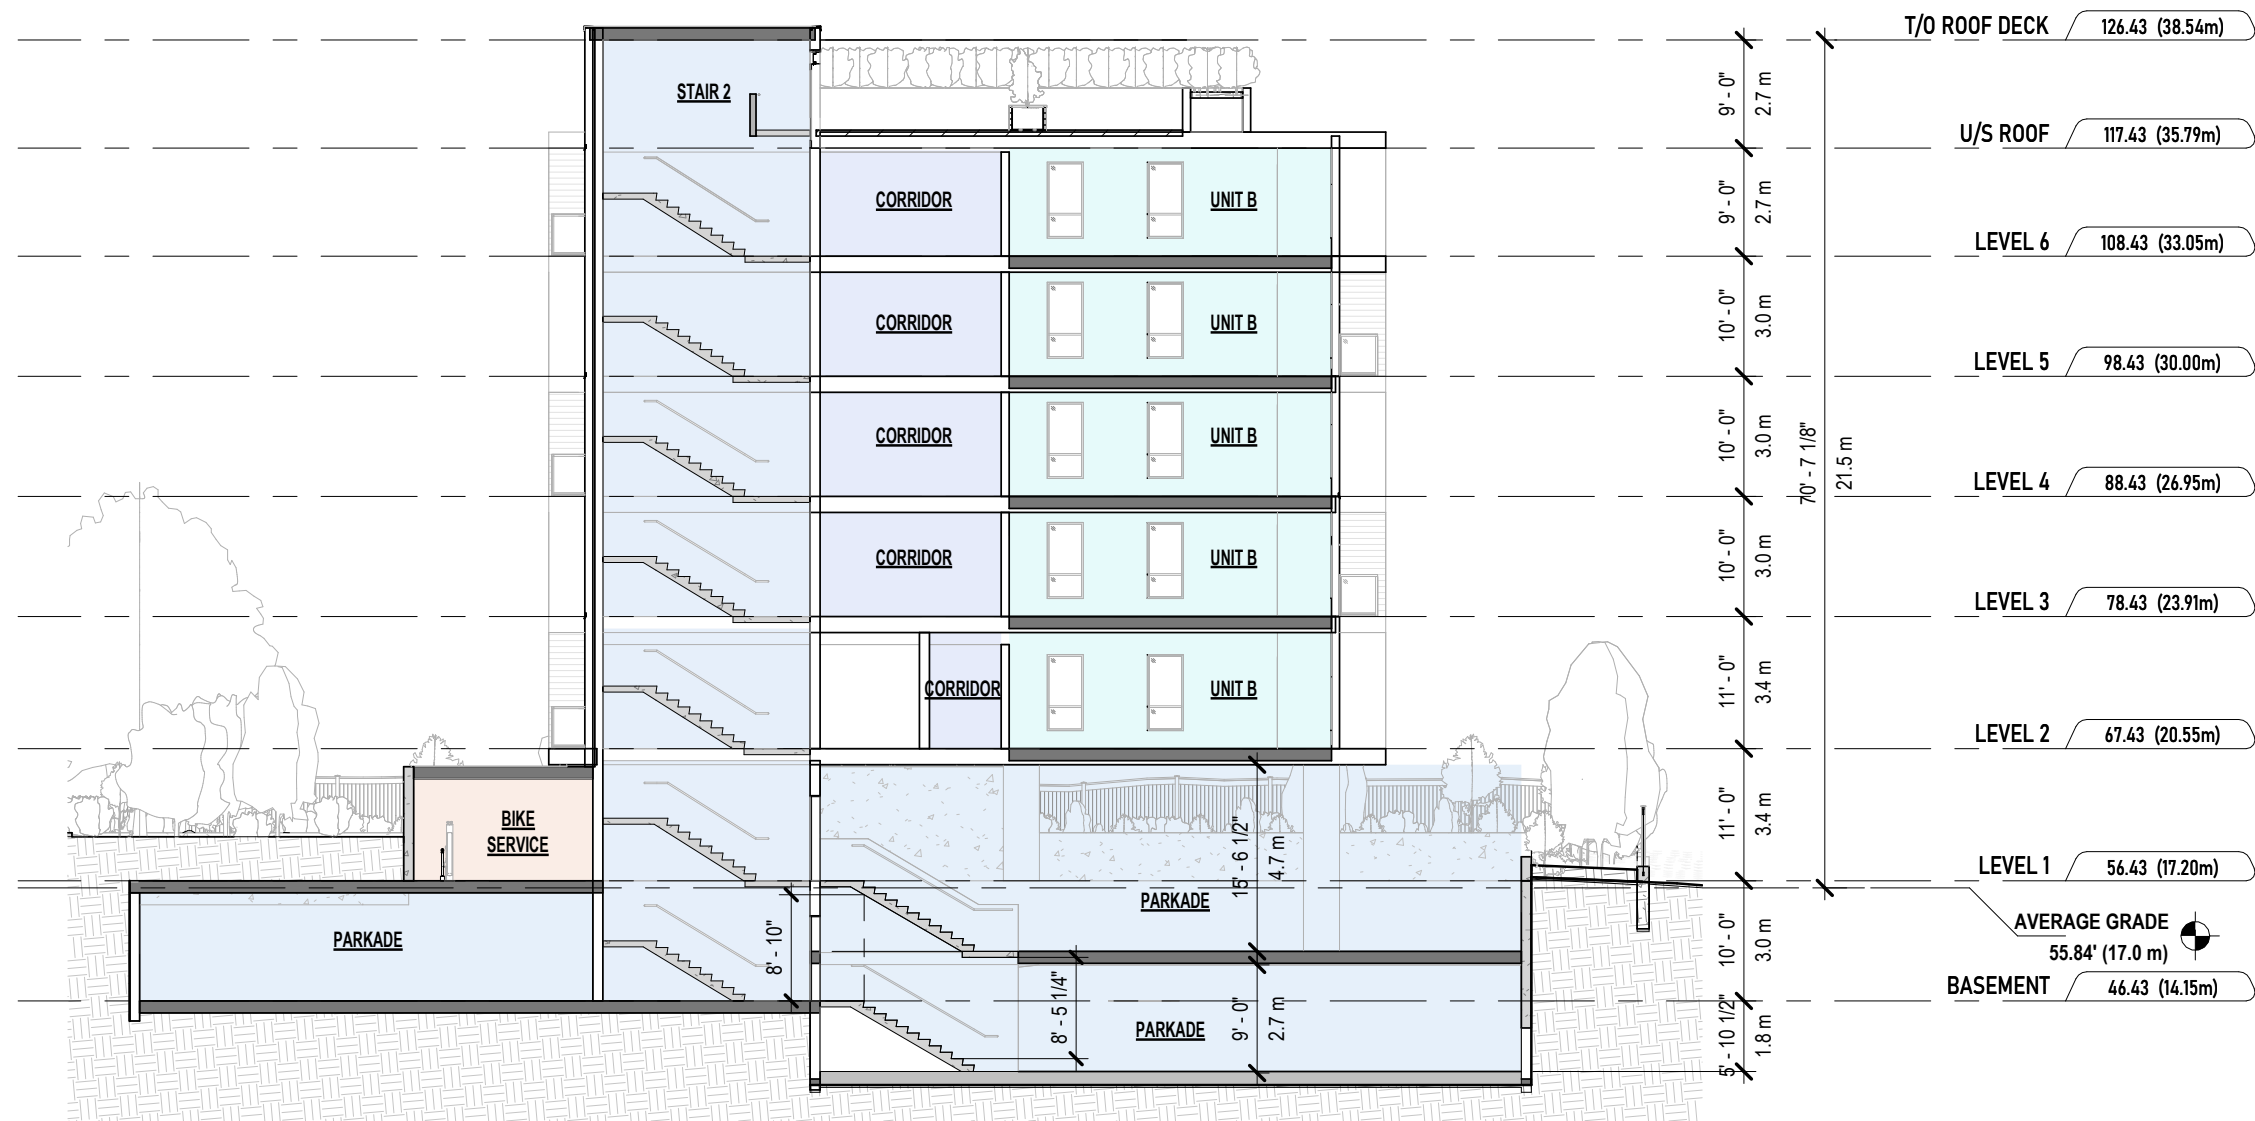


1 (DP) BUILDING SECTION 1
1/16" = 1'-0"

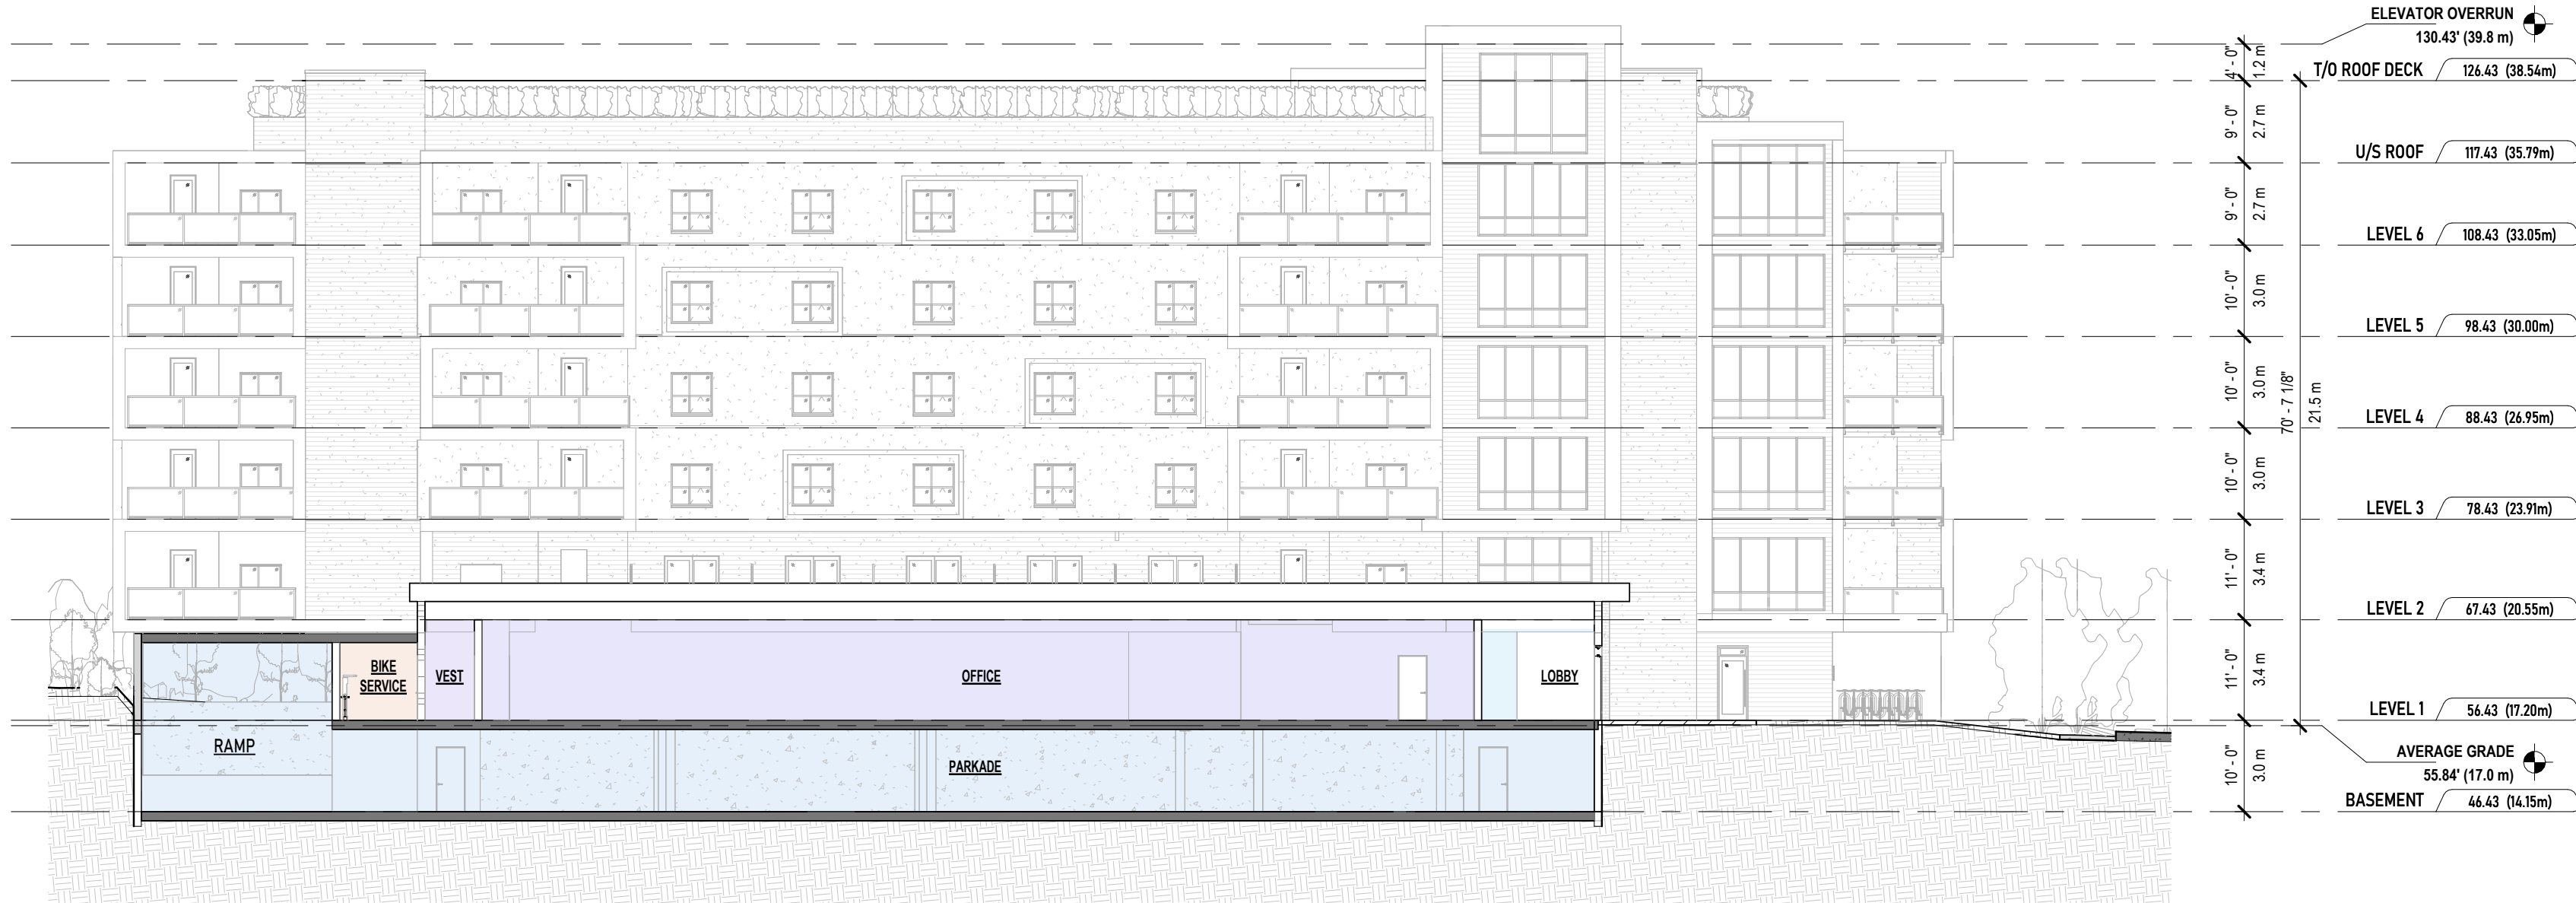

2 (DP) BUILDING SECTION 2
1/16" = 1'-0"

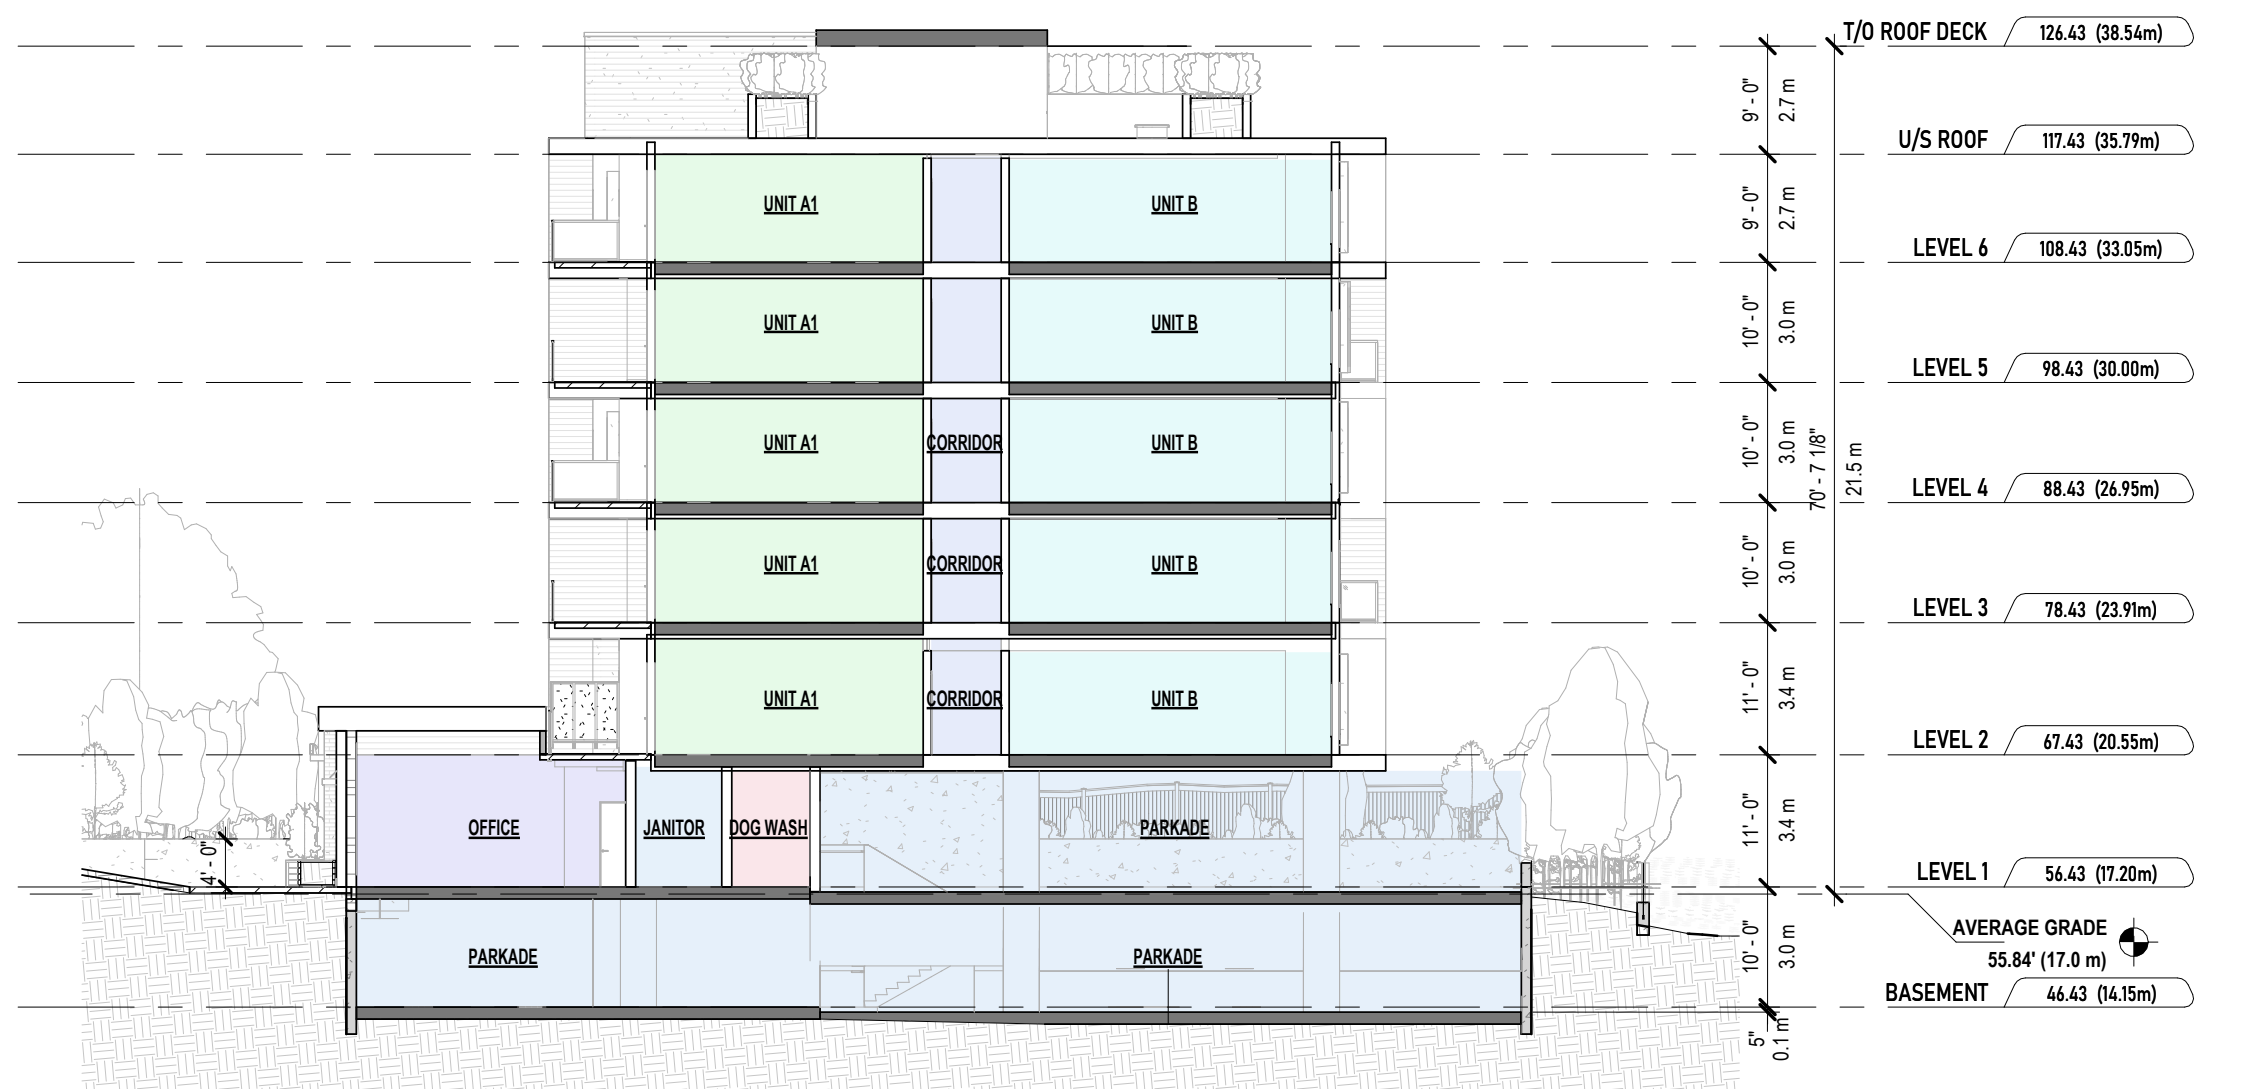


3 (DP) BUILDING SECTION 3
1/16" = 1'-0"

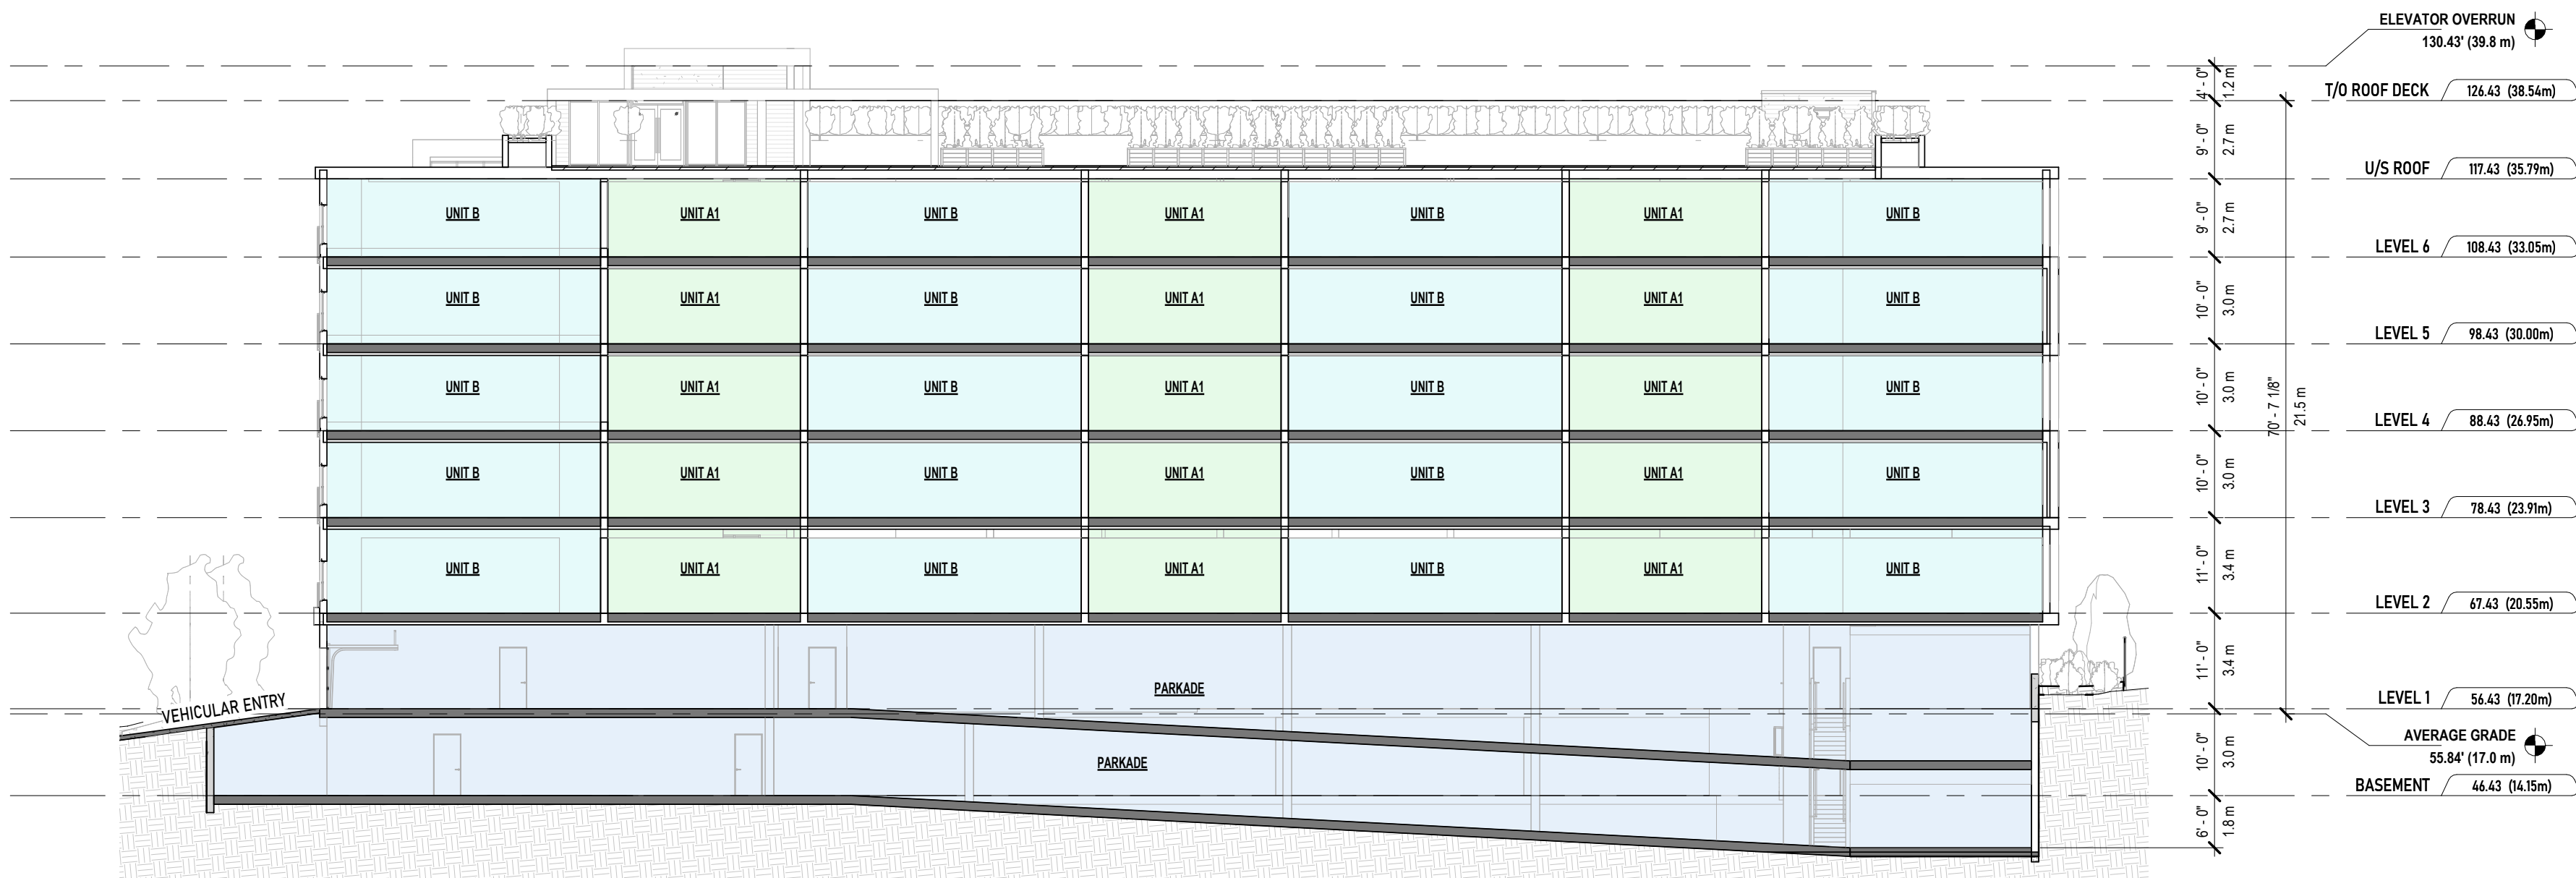

4 (DP) BUILDING SECTION 4
1/16" = 1'-0"

SEAL:

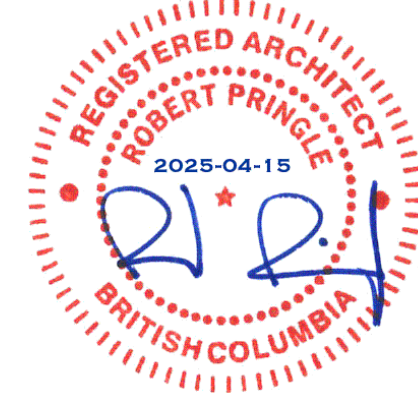

COPYRIGHT RESERVED.
THIS DRAWING AND ALL COPYRIGHT
THEREON ARE THE SOLE AND EXCLUSIVE
PROPERTY OF UNION ARCHITECTURE
INC. ALL DIMENSIONS SHALL BE
VERIFIED BY THE CONTRACTOR BEFORE
COMMENCING WORK.

NO. ISSUED FOR: DATE:
1 ISSUED FOR REVIEW 2025-01-21
2 ISSUED FOR REZONING 2025-03-17



PROJECT NAME:
PROPOSED RESIDENTIAL DEVELOPMENT

PROJECT ADDRESS:
38 HELMCKEN, VIEW ROYAL BC V8Z 5G7

DRAWING TITLE:
BUILDING SECTIONS

PROJECT NO: 23002 DRAWN: -
SCALE: REVIEWED: -

DWG NO:

DP13



CORNER OF HELMCKEN RD AND CHANCELLOR AVE



CHACELLOR AVE VEHICULAR ENTRY



HELMCKEN RD NORTHEAST CORNER - STREET VIEW



RESIDENTIAL AND OFFICE ENTRANCES



SOUTHEAST CORNER



STREETSCAPE ALONG HELMCKEN




FRONT ELEVATION ALONG HELMCKEN

UNION

ARCHITECTURE

315-2840 Peatt Road, Langford, BC, V9B 3V4
250-590-0702
www.unionarchitecture.ca

SEAL:

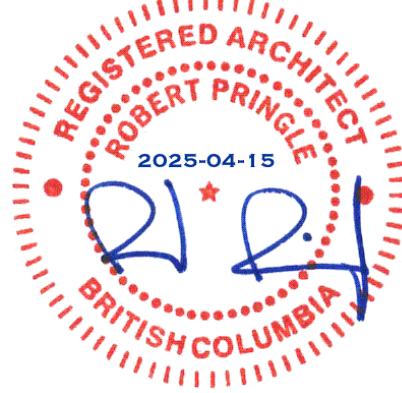

COPYRIGHT RESERVED.
THIS DRAWING AND ALL COPYRIGHT
THEREIN ARE THE SOLE AND EXCLUSIVE
PROPERTY OF UNION ARCHITECTURE
INC. ALL DIMENSIONS SHALL BE
VERIFIED BY THE CONTRACTOR BEFORE
COMMENCING WORK.

NO.	ISSUED FOR:	DATE:
1	ISSUED FOR REVIEW	2025-01-21
2	ISSUED FOR REZONING	2025-03-17



PROJECT NAME:
PROPOSED RESIDENTIAL DEVELOPMENT

PROJECT ADDRESS:
38 HELMCKEN, VIEW ROYAL BC V8Z 5G7


DRAWING TITLE:
RENDERINGS

PROJECT NO:	23002	DRAWN:	-
SCALE:		REVIEWED:	-


DWG NO:

DP14


SUMMER SOLSTICE

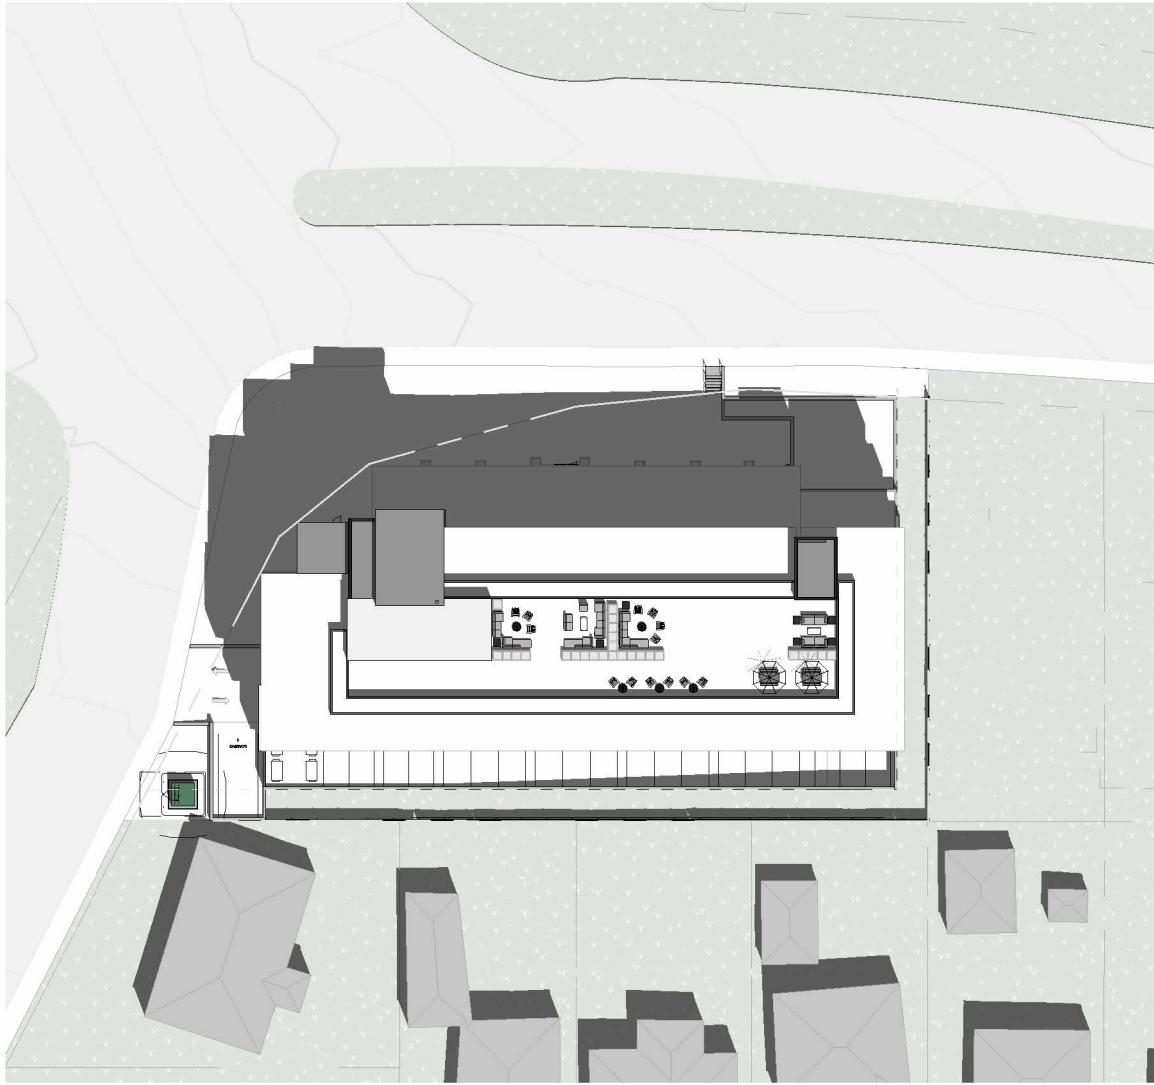


1
A012 SHADOW STUDY - SUMMER - 10 AM
1" = 60'-0"

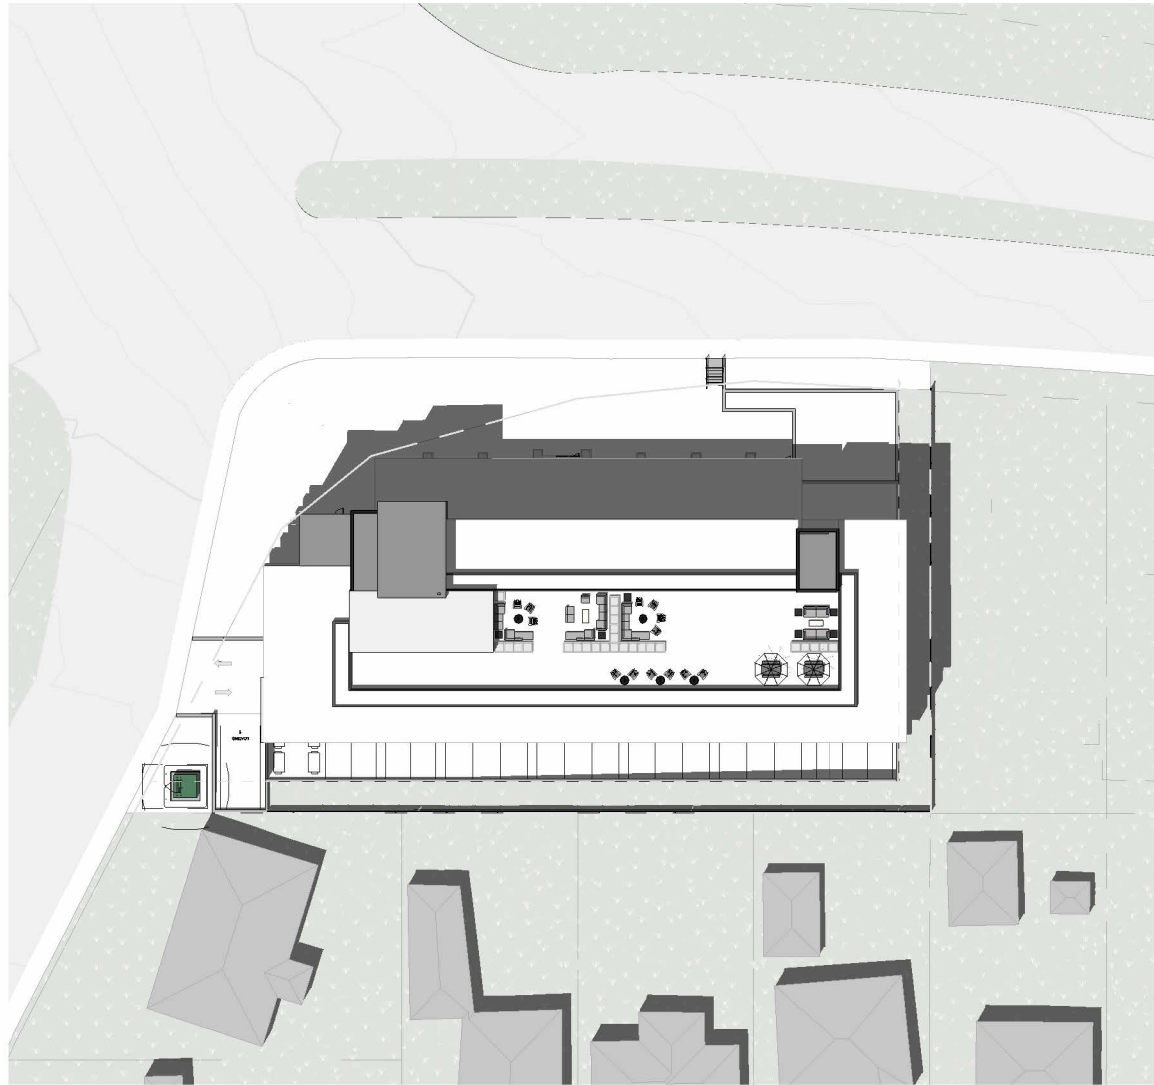

2
A012 SHADOW STUDY - SUMMER - 12 PM
1" = 60'-0"

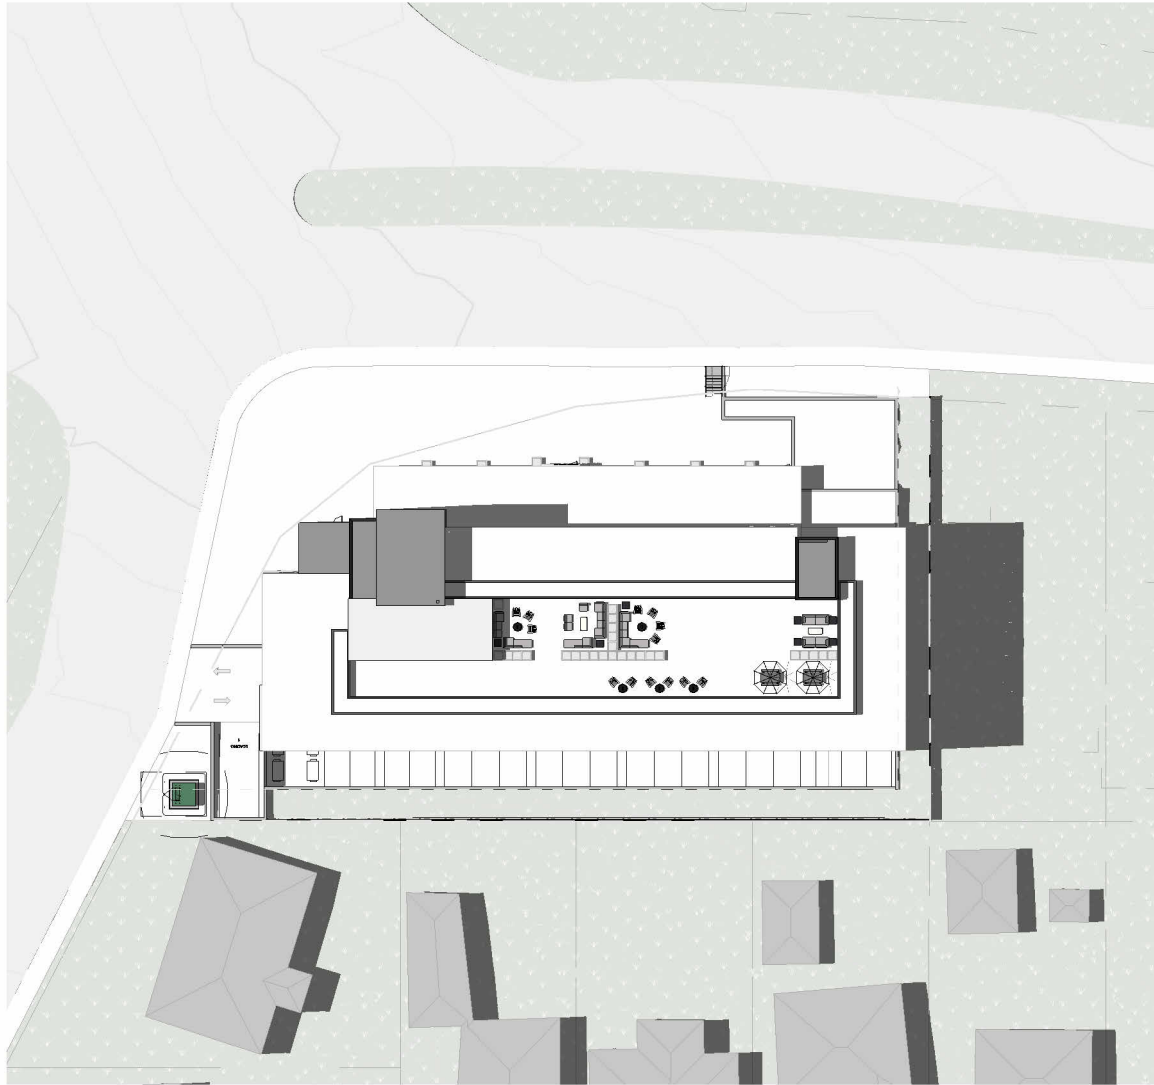


3
A012 SHADOW STUDY - SUMMER - 2 PM
1" = 60'-0"

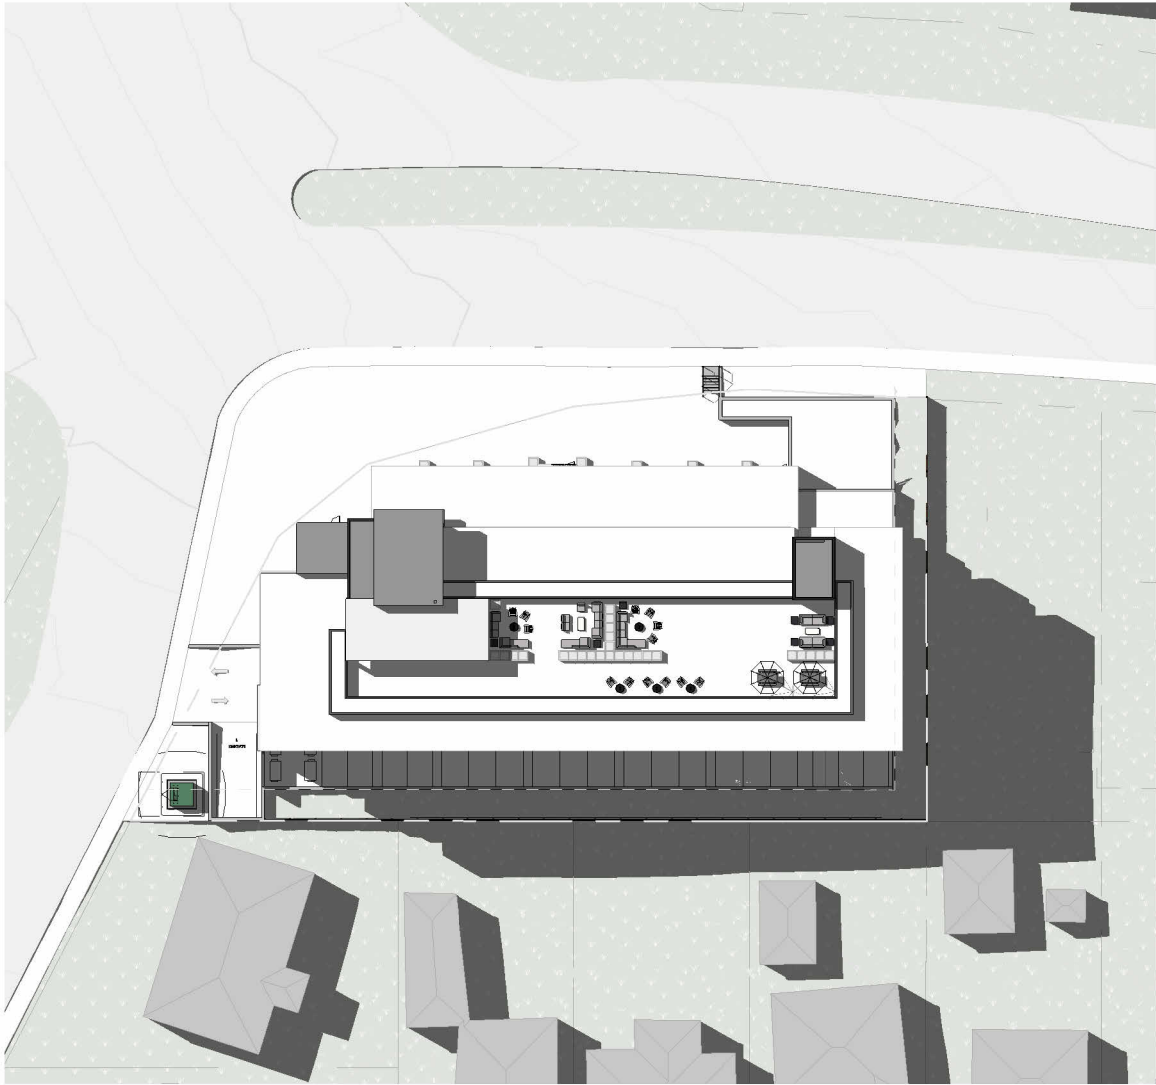


4
A012 SHADOW STUDY - SUMMER - 4 PM
1" = 60'-0"


FALL / SPRING EQUINOX

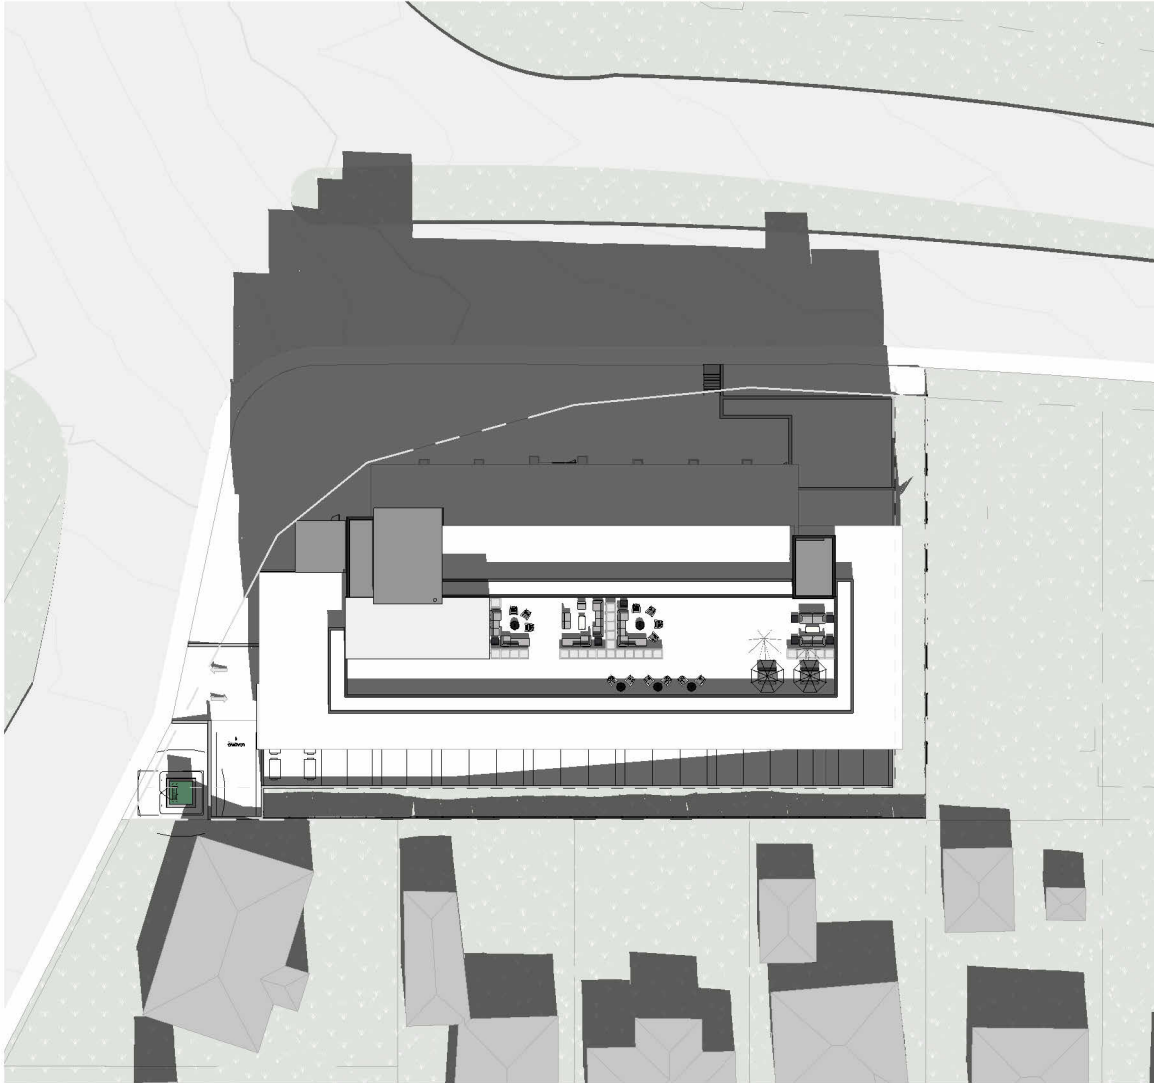


5
A012 SHADOW STUDY - EQUINOX - 10 AM
1" = 60'-0"

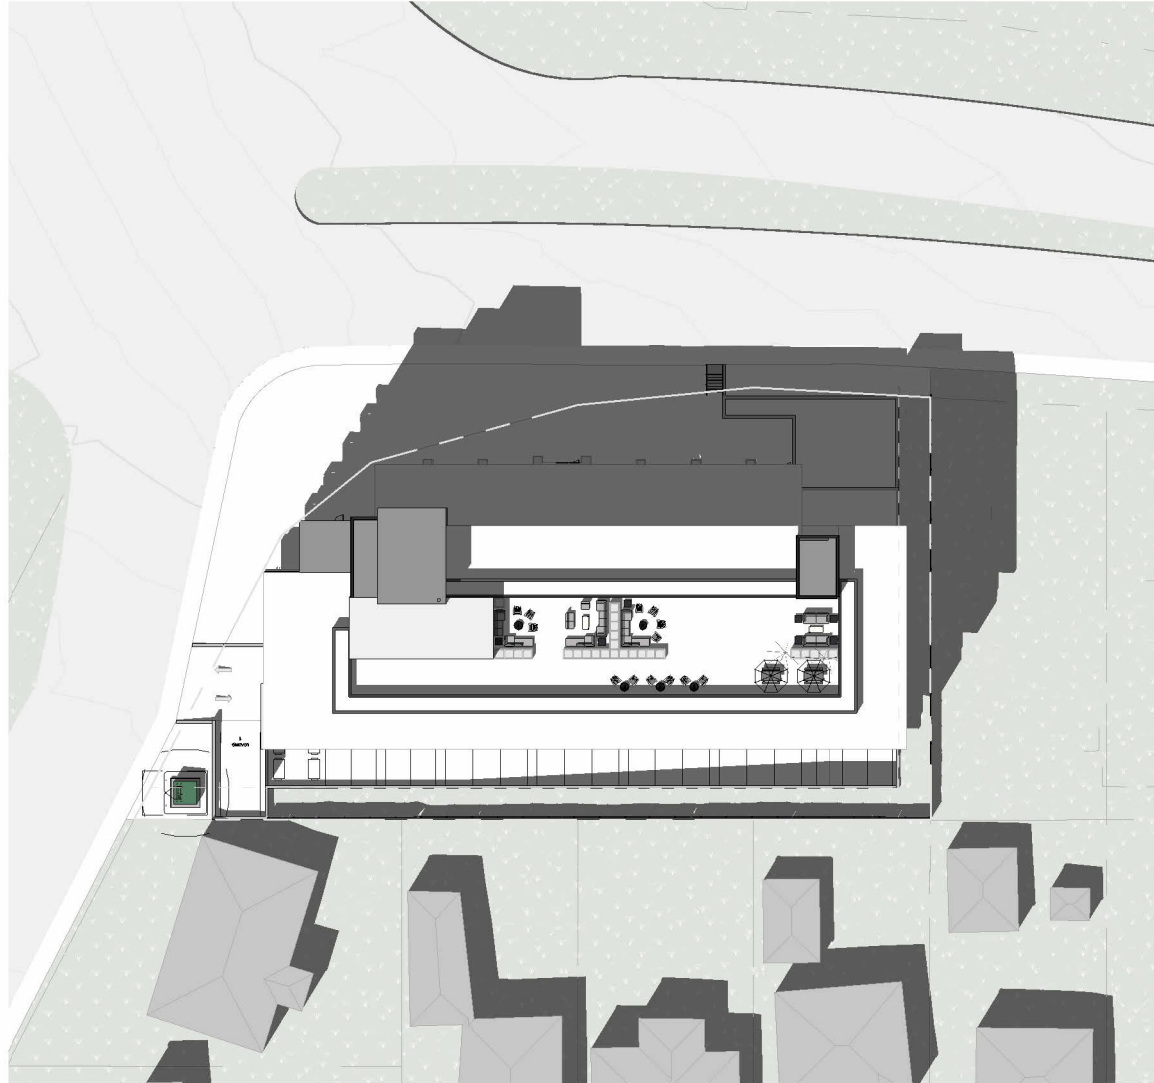

6
A012 SHADOW STUDY - EQUINOX - 12 PM
1" = 60'-0"

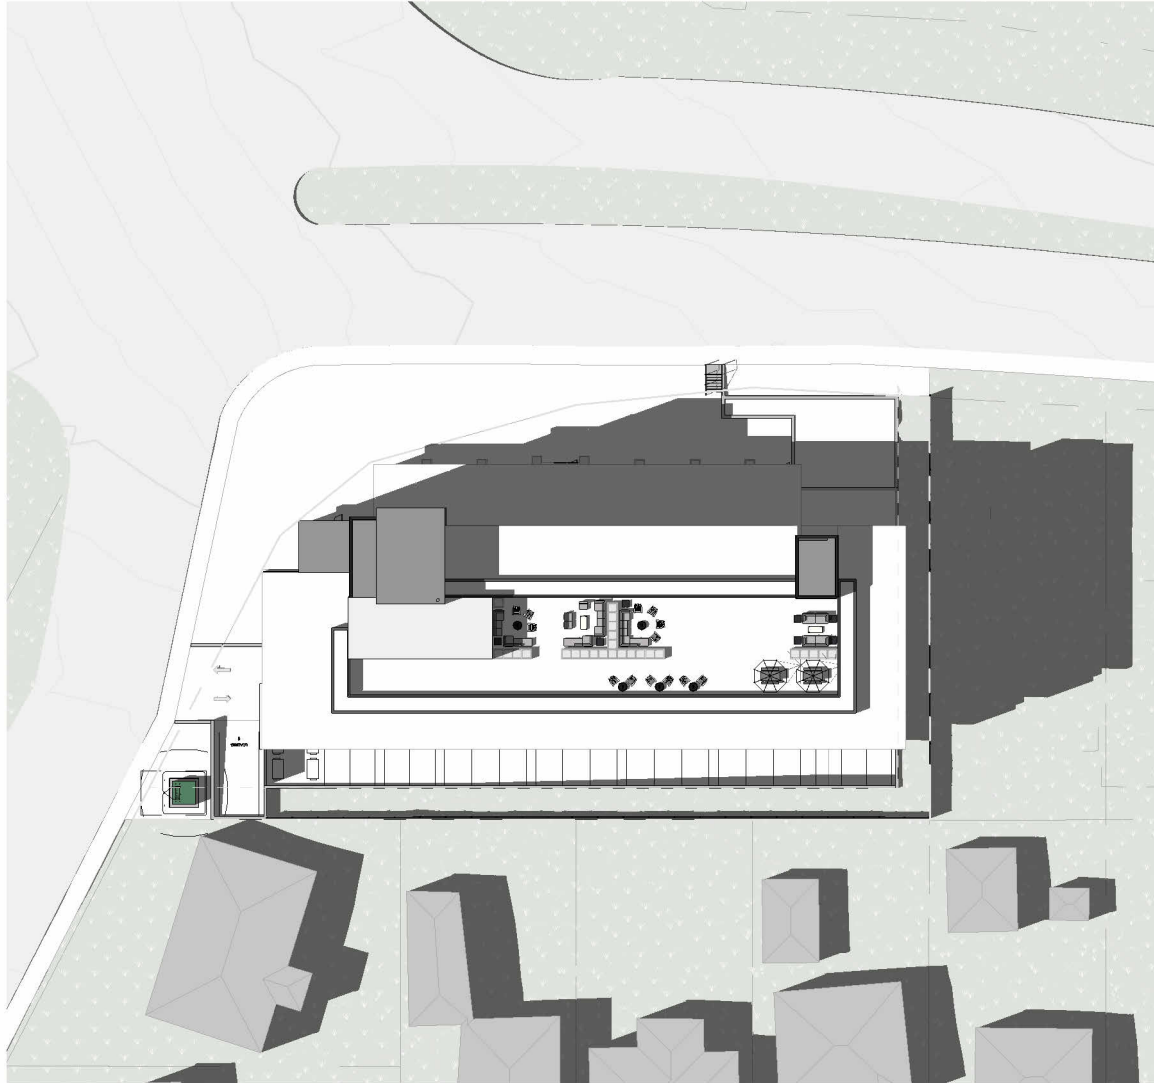


7
A012 SHADOW STUDY - EQUINOX - 2 PM
1" = 60'-0"

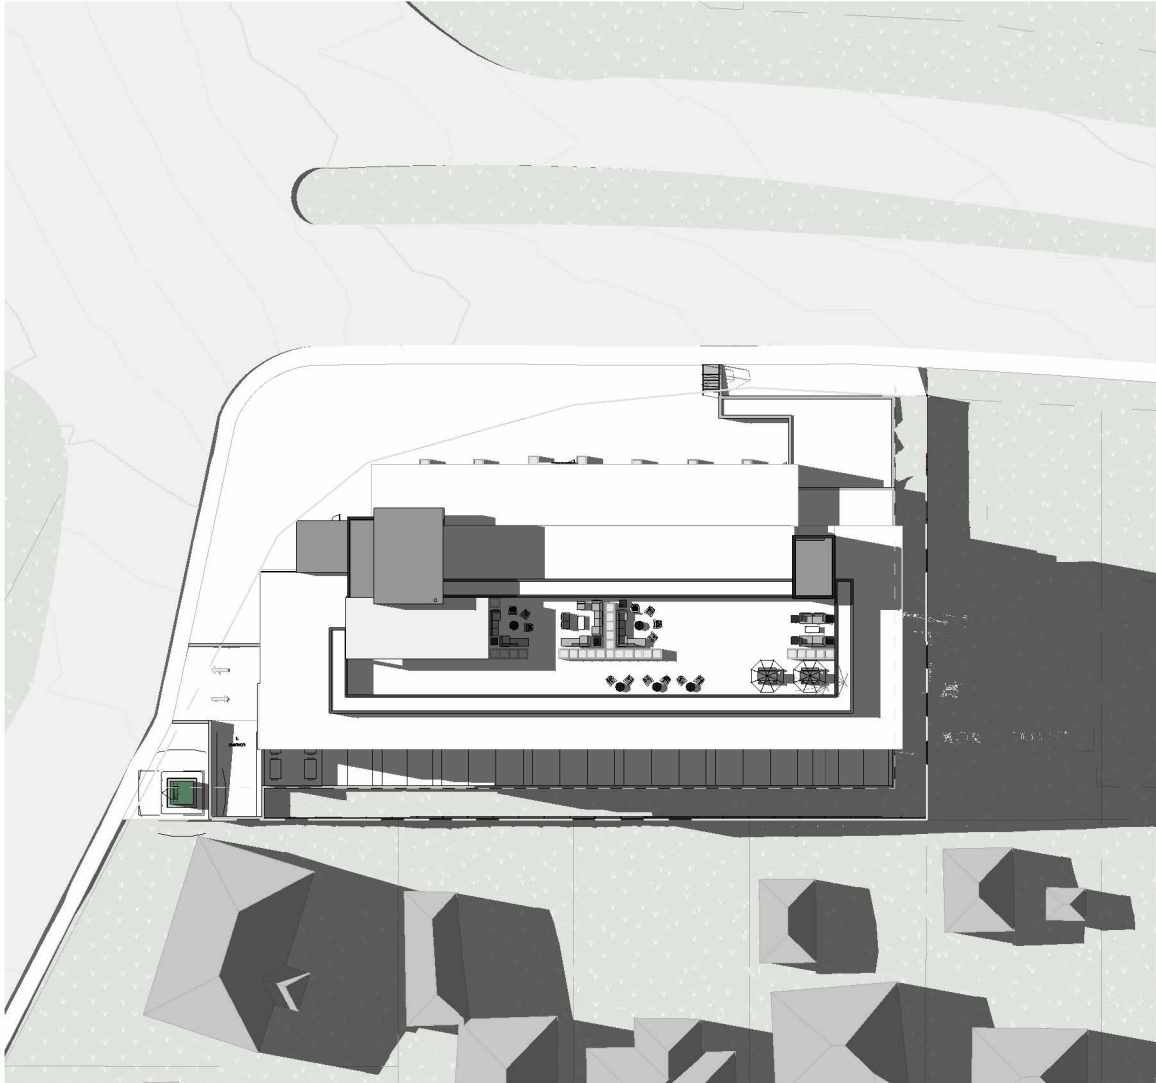


8
A012 SHADOW STUDY - EQUINOX - 4 PM
1" = 60'-0"


WINTER SOLSTICE

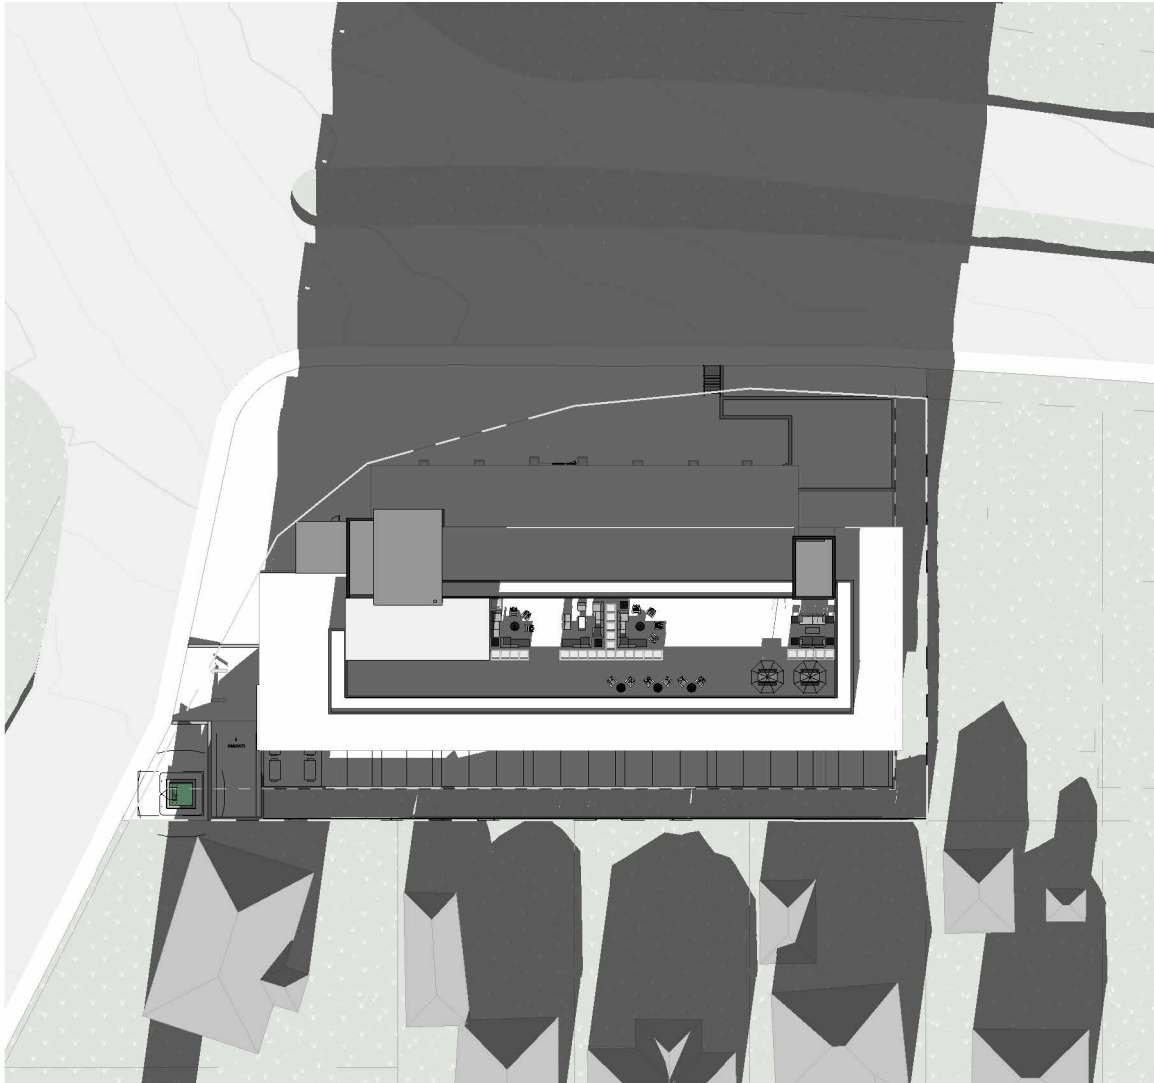


9
A012 SHADOW STUDY - WINTER - 10 AM
1" = 60'-0"

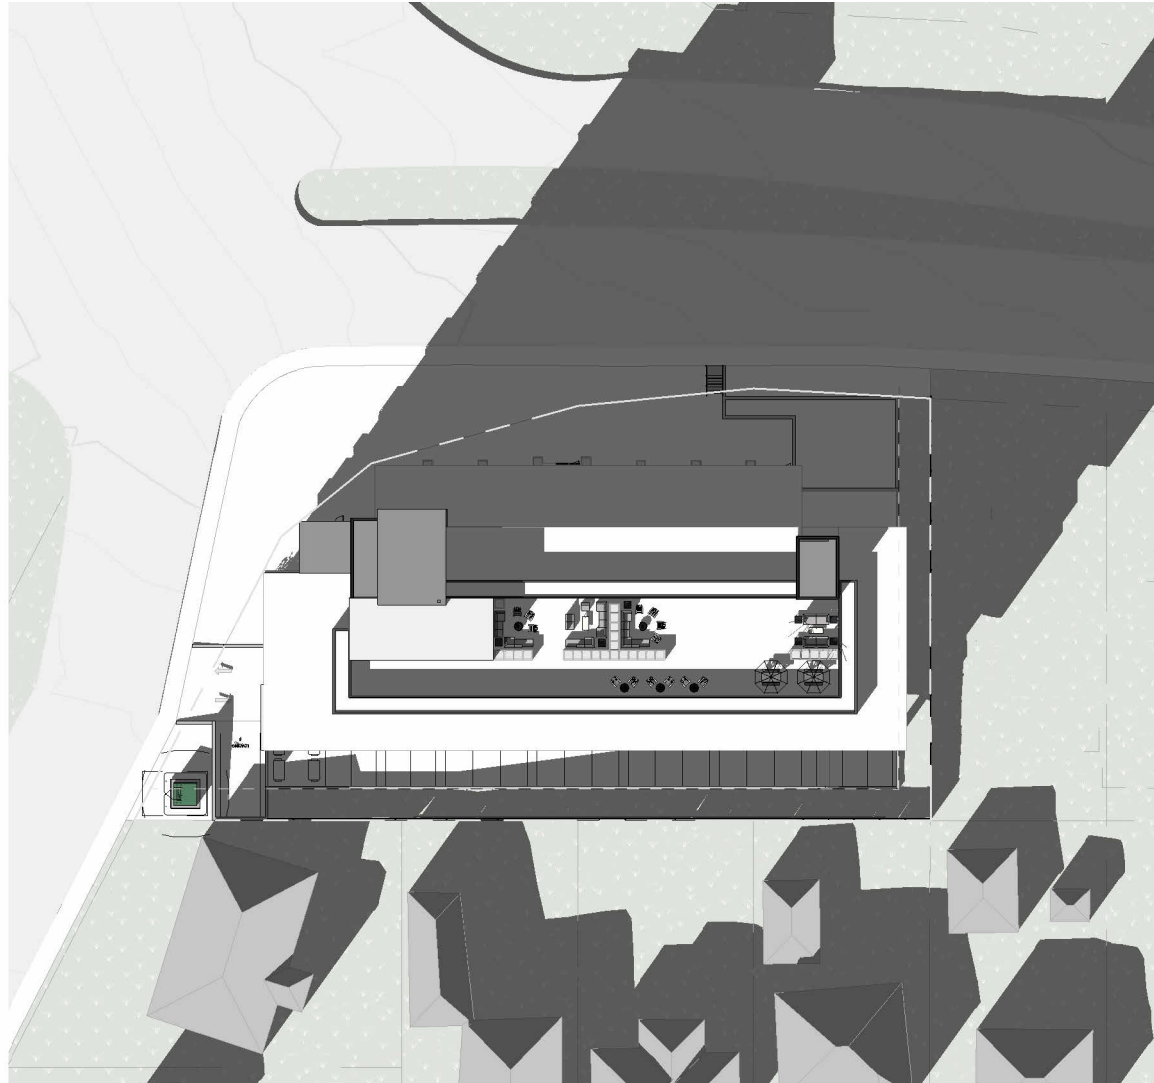

10
A012 SHADOW STUDY - WINTER - 12 PM
1" = 60'-0"

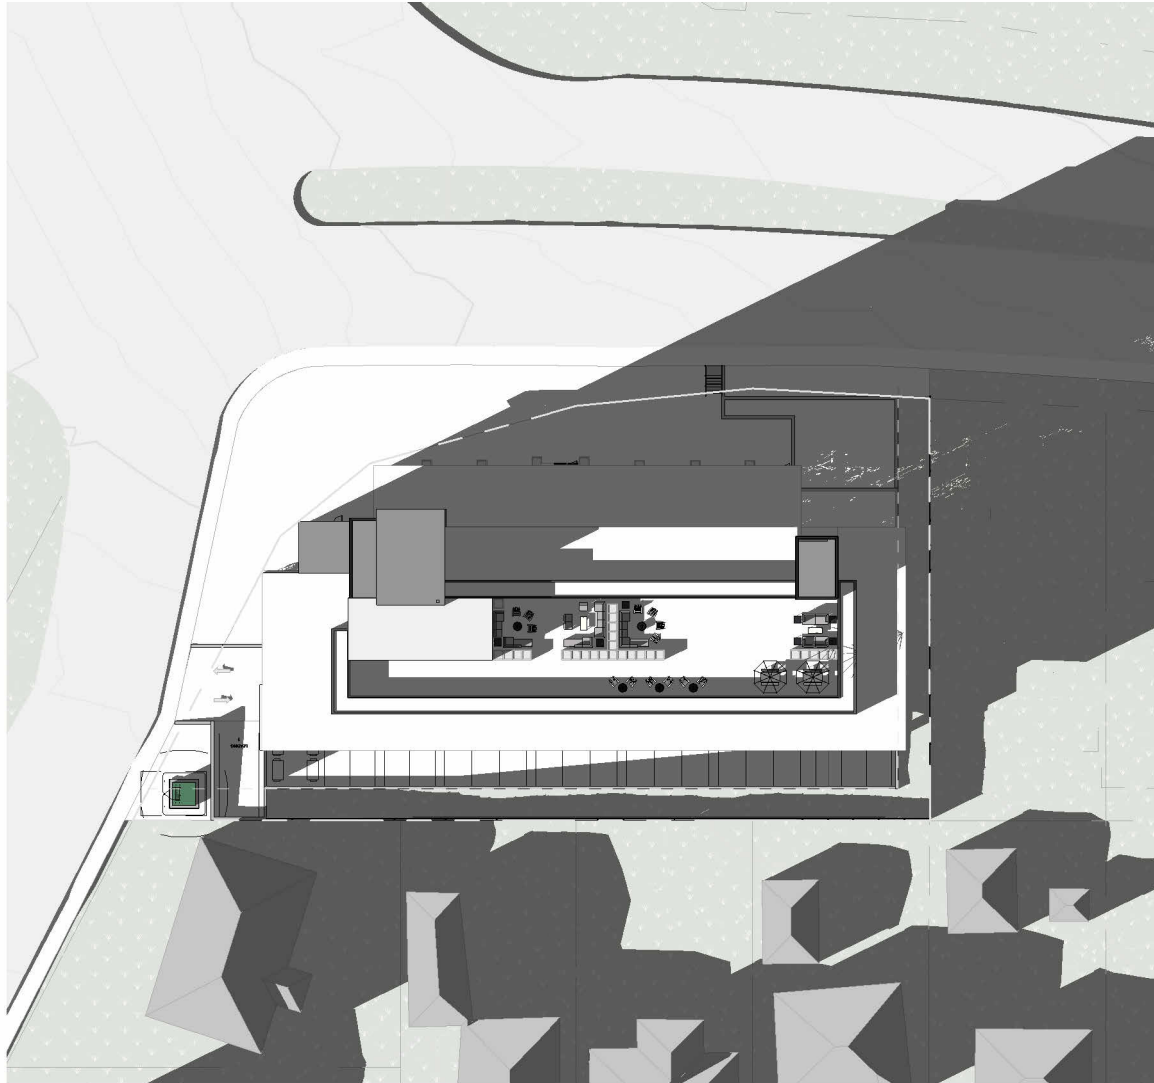

11
A012 SHADOW STUDY - WINTER - 2 PM
1" = 60'-0"

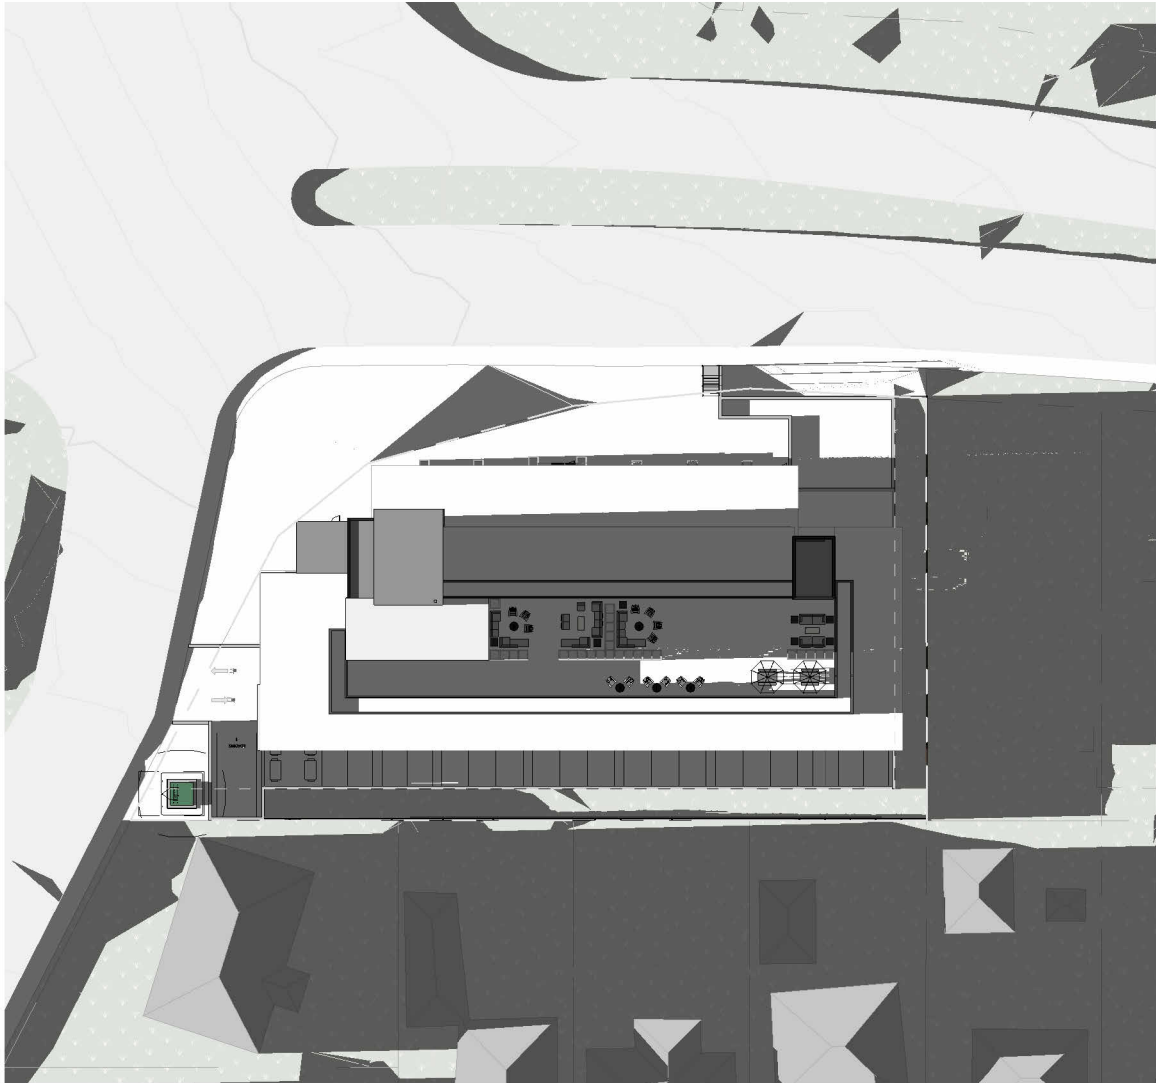


12
A012 SHADOW STUDY - WINTER - 4 PM
1" = 60'-0"

UNION
ARCHITECTURE

315-2840 Peatt Road, Langford, BC, V9B 3V4
250-590-0702
www.unionarchitecture.ca

SEAL:

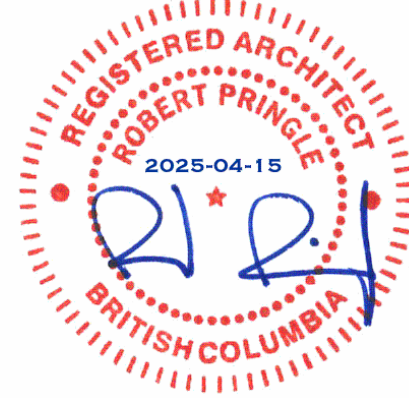

COPYRIGHT RESERVED.
THIS DRAWING AND ALL COPYRIGHT
THEREON ARE THE SOLE AND EXCLUSIVE
PROPERTY OF UNION ARCHITECTURE
INC. ALL DIMENSIONS SHALL BE
VERIFIED BY THE CONTRACTOR BEFORE
COMMENCING WORK.

NO. ISSUED FOR: 1
1 ISSUED FOR REVIEW
2 ISSUED FOR REZONING

DATE: 2025-01-21
2025-03-17



PROJECT NAME:
PROPOSED RESIDENTIAL DEVELOPMENT

PROJECT ADDRESS:
38 HELMCKEN, VIEW ROYAL BC V8Z 5G7

DRAWING TITLE:
SHADOW STUDY

PROJECT NO: 23002 DRAWN: -
SCALE: REVIEWED: -

DWG NO:

DP15