

298 ISLAND HIGHWAY, VICTORIA, B.C.

MIXED-USE - COMMERCIAL / RESIDENTIAL DEVELOPMENT

Issued for Rezoning - June 17, 2020

Client

Royale Development Corp.
1151 West 32nd Avenue
Vancouver, BC V6H 2H6
Contact: Jeffrey Sengara
Email: budandblues@shaw.ca
Tel: 604.716.0173

Architect

Ankenman Marchand Architects
1645 West 5th Avenue
Vancouver, BC V6J 1N5
Contact: Timothy Ankenman
Email: tim@amarchitects.com
Tel: 604.872.2595

Surveyor

Glen Mitchell Land Surveying Inc.
1030 North Park Street
Victoria, BC V8T 1C6
Contact: Glen Mitchell
Email: glen@mitchellsurvey.ca
Tel: 250.385.1712

Landscape

Lombard North Group
836 Cormorant Street
Victoria, BC V8W 1R1
Contact: James Partlow
Email: lombardnorthgroup@gmail.com
Tel: 250.386.3336 Fax: 250.386.4132

Traffic

ADDOZ Engineering Inc.
4128 Fraser Street
Vancouver, BC V6J 4E9
Contact: Emad Ealsaidi
Email: ealsaidi@addozeng.ca
Tel: 587.315.3610 Fax: 587.315.3604



SHEET NUMBER	SHEET NAME
A001	COVER PAGE & DRAWING LIST
A002	STATISTICS
A030	CONTEXT
A040	STREETSCAPE
A041	STREETSCAPE
A050	BUILDING CODE DATA
A090	SHADOW STUDY
A100	SURVEY
A101	SITE PLAN
A105	PARKING LEVEL - P2 FLOOR PLAN
A107	PARKING LEVEL - P1 FLOOR PLAN
A110	GROUND FLOOR PLAN
A120	LEVEL 2 FLOOR PLAN
A130	LEVEL 3 FLOOR PLAN
A140	LEVEL 4 FLOOR PLAN
A150	LEVEL 5 FLOOR PLAN
A160	LEVEL 6 FLOOR PLAN
A170	ROOF PLAN

SHEET NUMBER	SHEET NAME
A200	ELEVATION - SOUTH
A210	ELEVATION - WEST
A220	ELEVATION - NORTH
A230	ELEVATION - EAST
A300	SECTION 1 - EAST & WEST - MAIN RAMP
A310	SECTION 2 - EAST & WEST - STAIR
A320	SECTION 3 - EAST & WEST
A330	SECTION 4 - NORTH & SOUTH - RAMP
A340	SECTION 5 - NORTH & SORTH
A600	3D REPRESENTATIONS
A610	3D REPRESENTATIONS
A810	AREAS - LEVEL 1
A820	AREAS - LEVEL 2
A830	AREAS - LEVEL 3
A840	AREAS - LEVEL 4
A850	AREAS - LEVEL 5
A860	AREAS - LEVEL 6

ARCHITECTS

1645 West 5th Avenue
Vancouver, BC V6J 1N5

Tel: (604) 872-2595 Fax: (604) 872-2505
Email: office@AMArchitects.com

ANKENMAN MARCHAND

Project:

1938
Jeffrey Sengara
298 ISLAND HIGHWAY
298 Island Highway

Drawing:

COVER PAGE & DRAWING LIST

Project Status:

RZ

SUBMISSION

Date (YYYY-MM-DD)	Description
2020-06-17	Issued for Rezoning

REVISION

No. Date Description

All Drawings in this set to be read in conjunction with each other. Any errors or discrepancies to be reported to the Architect before commencing work. Contractors are responsible to ensure that all work is executed to the requirements of the appropriate Building Code Authority.
© Copyright Ankenman Marchand Architects. All rights reserved.

Scale:

DWG. NO:

A001

2020-06-17 5:52:30 PM

1645 West 5th Avenue
Vancouver, BC V6J 1N5

Tel: (604) 872-2595 Fax: (604) 872-2505
Email: office@AMArchitects.com

Project:

1938
Jeffrey Sengara
298 ISLAND HIGHWAY
298 Island Highway

Drawing:

CONTEXT

Project Status:

RZ


SUBMISSION	
Date	Description
(YYYY-MM-DD)	
2020-06-17	Issued for Rezoning

REVISION		
No.	Date	Description

All Drawings in this set to be read in conjunction with each other. Any errors or discrepancies to be reported to the Architect before commencing work. Contractors are responsible to ensure that all work is executed to the requirements of the appropriate Building Code Authority.
© Copyright Ankenman Marchand Architects. All rights reserved.



SITE - 298 ISLAN HIGHWAY

 

E:\000 REVIT LOCAL FILES\1938_01_MAIN_R20_CF_SD_298 Island Way-2_Dimilitar.rvt
Plot Date: 2020-06-17 5:53:09 PM



EXISTING STREET SCAPE ALONG ISLAND HWY



PROPOSED STREET SCAPE ALONG ISLAND HWY

Project:

1938
Jeffrey Sengara
298 ISLAND HIGHWAY
298 Island Highway

Drawing:

STREETSCAPE

Project Status:

RZ

SUBMISSION

Date (YYYY-MM-DD)	Description
2020-06-17	Issued for Rezoning

REVISION

No.	Date	Description

All Drawings in this set to be read in conjunction with each other. Any errors or discrepancies to be reported to the Architect before commencing work. Contractors are responsible to ensure that all work is executed to the requirements of the appropriate Building Code Authority.
© Copyright Ankenman Marchand Architects. All rights reserved.

Scale:
1 : 192

DWG. NO:
A040

E:\000 REVIT LOCAL FILES\1938_01_MAIN_R20_CF_SD_298 Island Way-2_Dimlitar.rvt

Plot Date: 2020-06-17 5:53:31 PM



EXISTING STREET SCAPE ALONG HELMCKEN ROAD



PROPOSED STREET SCAPE ALONG HELMCKEN ROAD

Project:

1938
Jeffrey Sengara
298 ISLAND HIGHWAY
298 Island Highway

Drawing:

STREETSCAPE

Project Status:

RZ

SUBMISSION

Date	Description
(YYYY-MM-DD)	
2020-06-17	Issued for Rezoning

REVISION

No.	Date	Description

All Drawings in this set to be read in conjunction with each other. Any errors or discrepancies to be reported to the Architect before commencing work. Contractors are responsible to ensure that all work is executed to the requirements of the appropriate Building Code Authority.
© Copyright Ankenman Marchand Architects. All rights reserved.


Scale:
1 : 192

DWG. NO:
A041

E:\000 REVIT LOCAL FILES\1938_01_MAIN_R20_CF_SD_298 Island Way-2_Dimitar.rvt

Plot Date: 2020-06-17 5:53:50 PM

CALCULATION OF SPRINKLERED BLDG EXPOSING BLDG FACE:
BCBC 2018 TABLE 3.2.3.1.D
EAST ELEVATION
LIMITING DIST.: 3.31 m
WALL AREA: 448.89 m2
OPENING AREA: 66.32 m2
ALLOWED %: 24.5%
PROPOSED %: 15%
BASED ON BCBC 2018 Table 3.2.3.7
ALLOWED CONSTR+CLADDING:
1 HR Combust. or Noncombust. constr. + Noncombust. Clad
PROPOSED CONSTR+CLADDING:
1HR Combust. Constr. + Noncombust. Clad

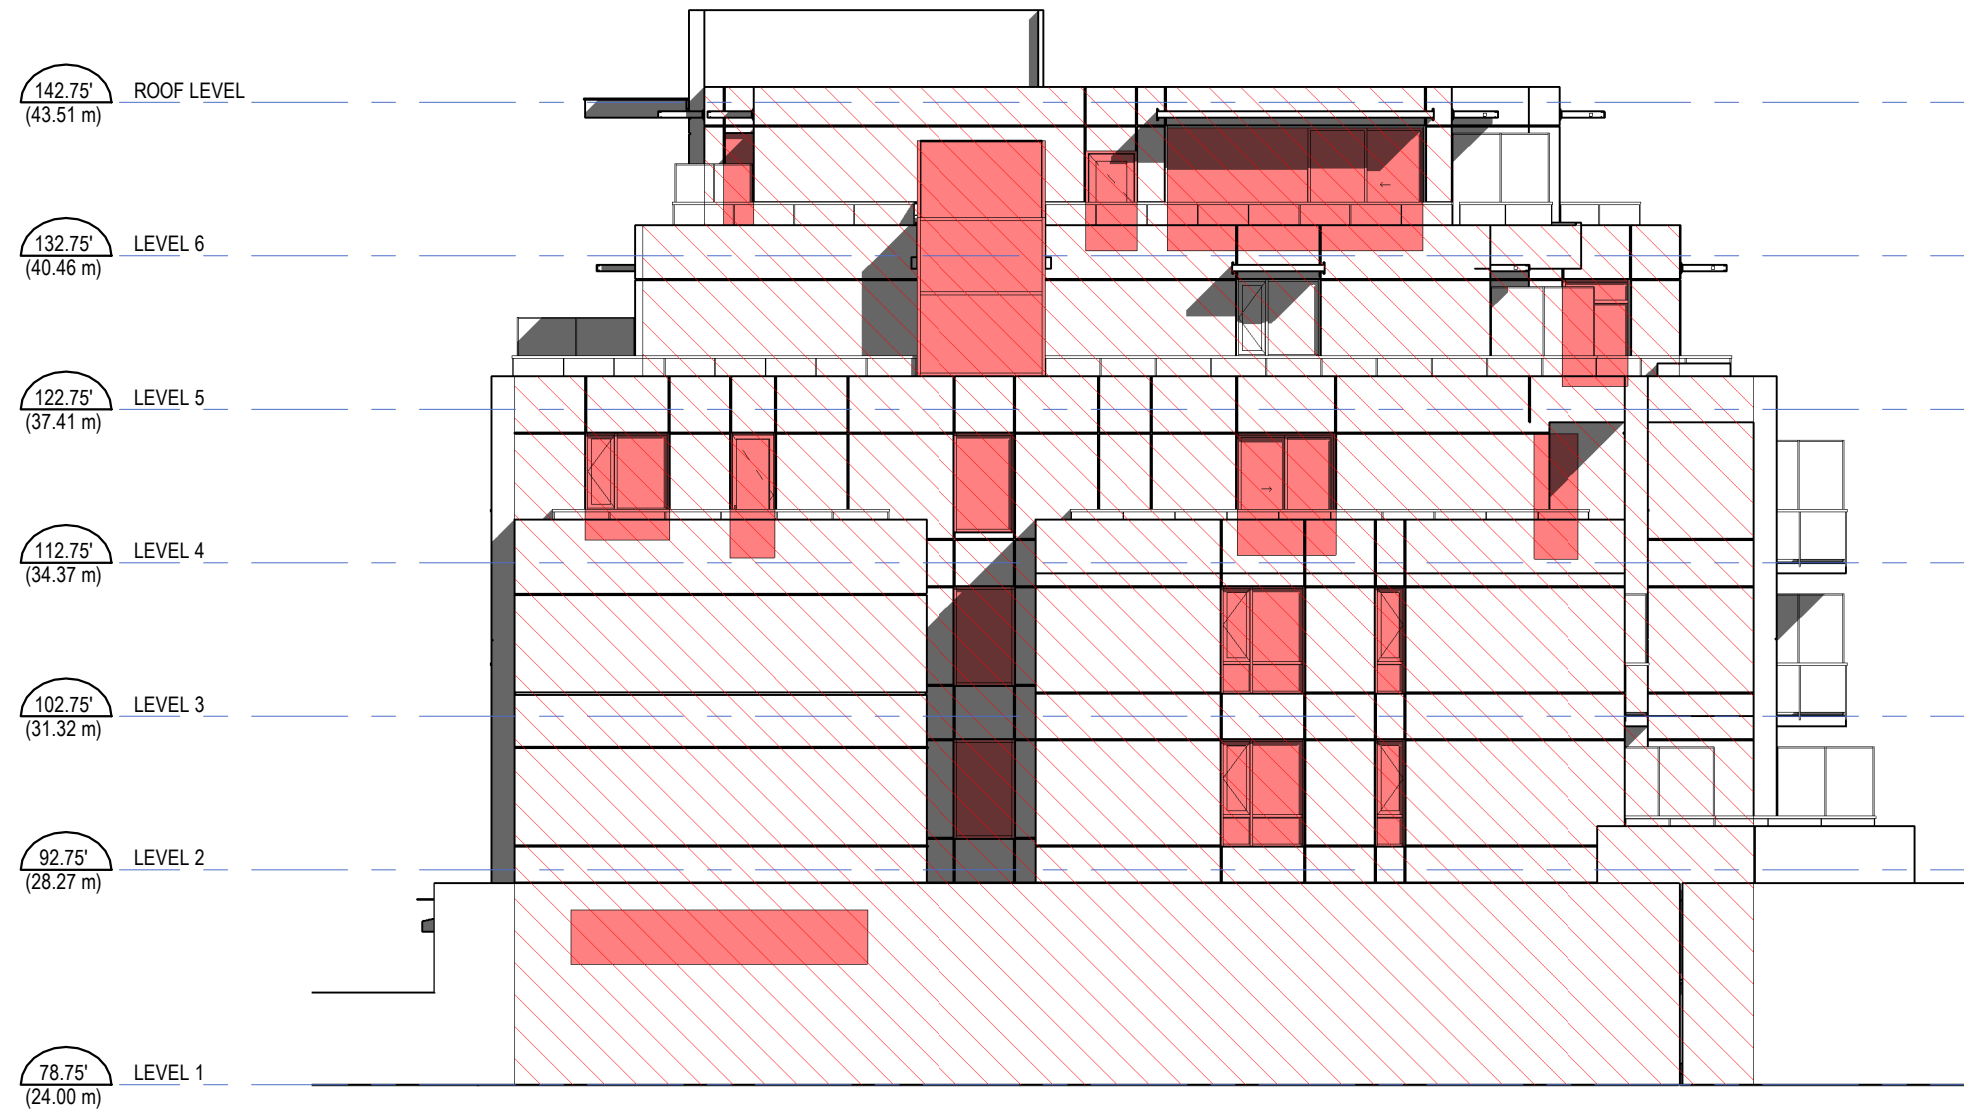


① EAST ELEVATION - EXPOSING BLDG FACE
1 : 150

CALCULATION OF SPRINKLERED BLDG EXPOSING BLDG FACE:
BCBC 2018 TABLE 3.2.3.1.D
NORTH ELEVATION
LIMITING DIST.: 6.3 m
WALL AREA: 844.0 m2
OPENING AREA: 317.73 m2
ALLOWED %: 56.2%
PROPOSED %: 38%
BASED ON BCBC 2018 Table 3.2.3.7
ALLOWED CONSTR+CLADDING:
45 min Combust. or Noncombust. constr. + Combustable or Noncombust. Clad
PROPOSED CONSTR+CLADDING:
45 min Combust. Constr. + Noncombust. Clad



② NORTH ELEVATION - EXPOSING BLDG FACE
1 : 150

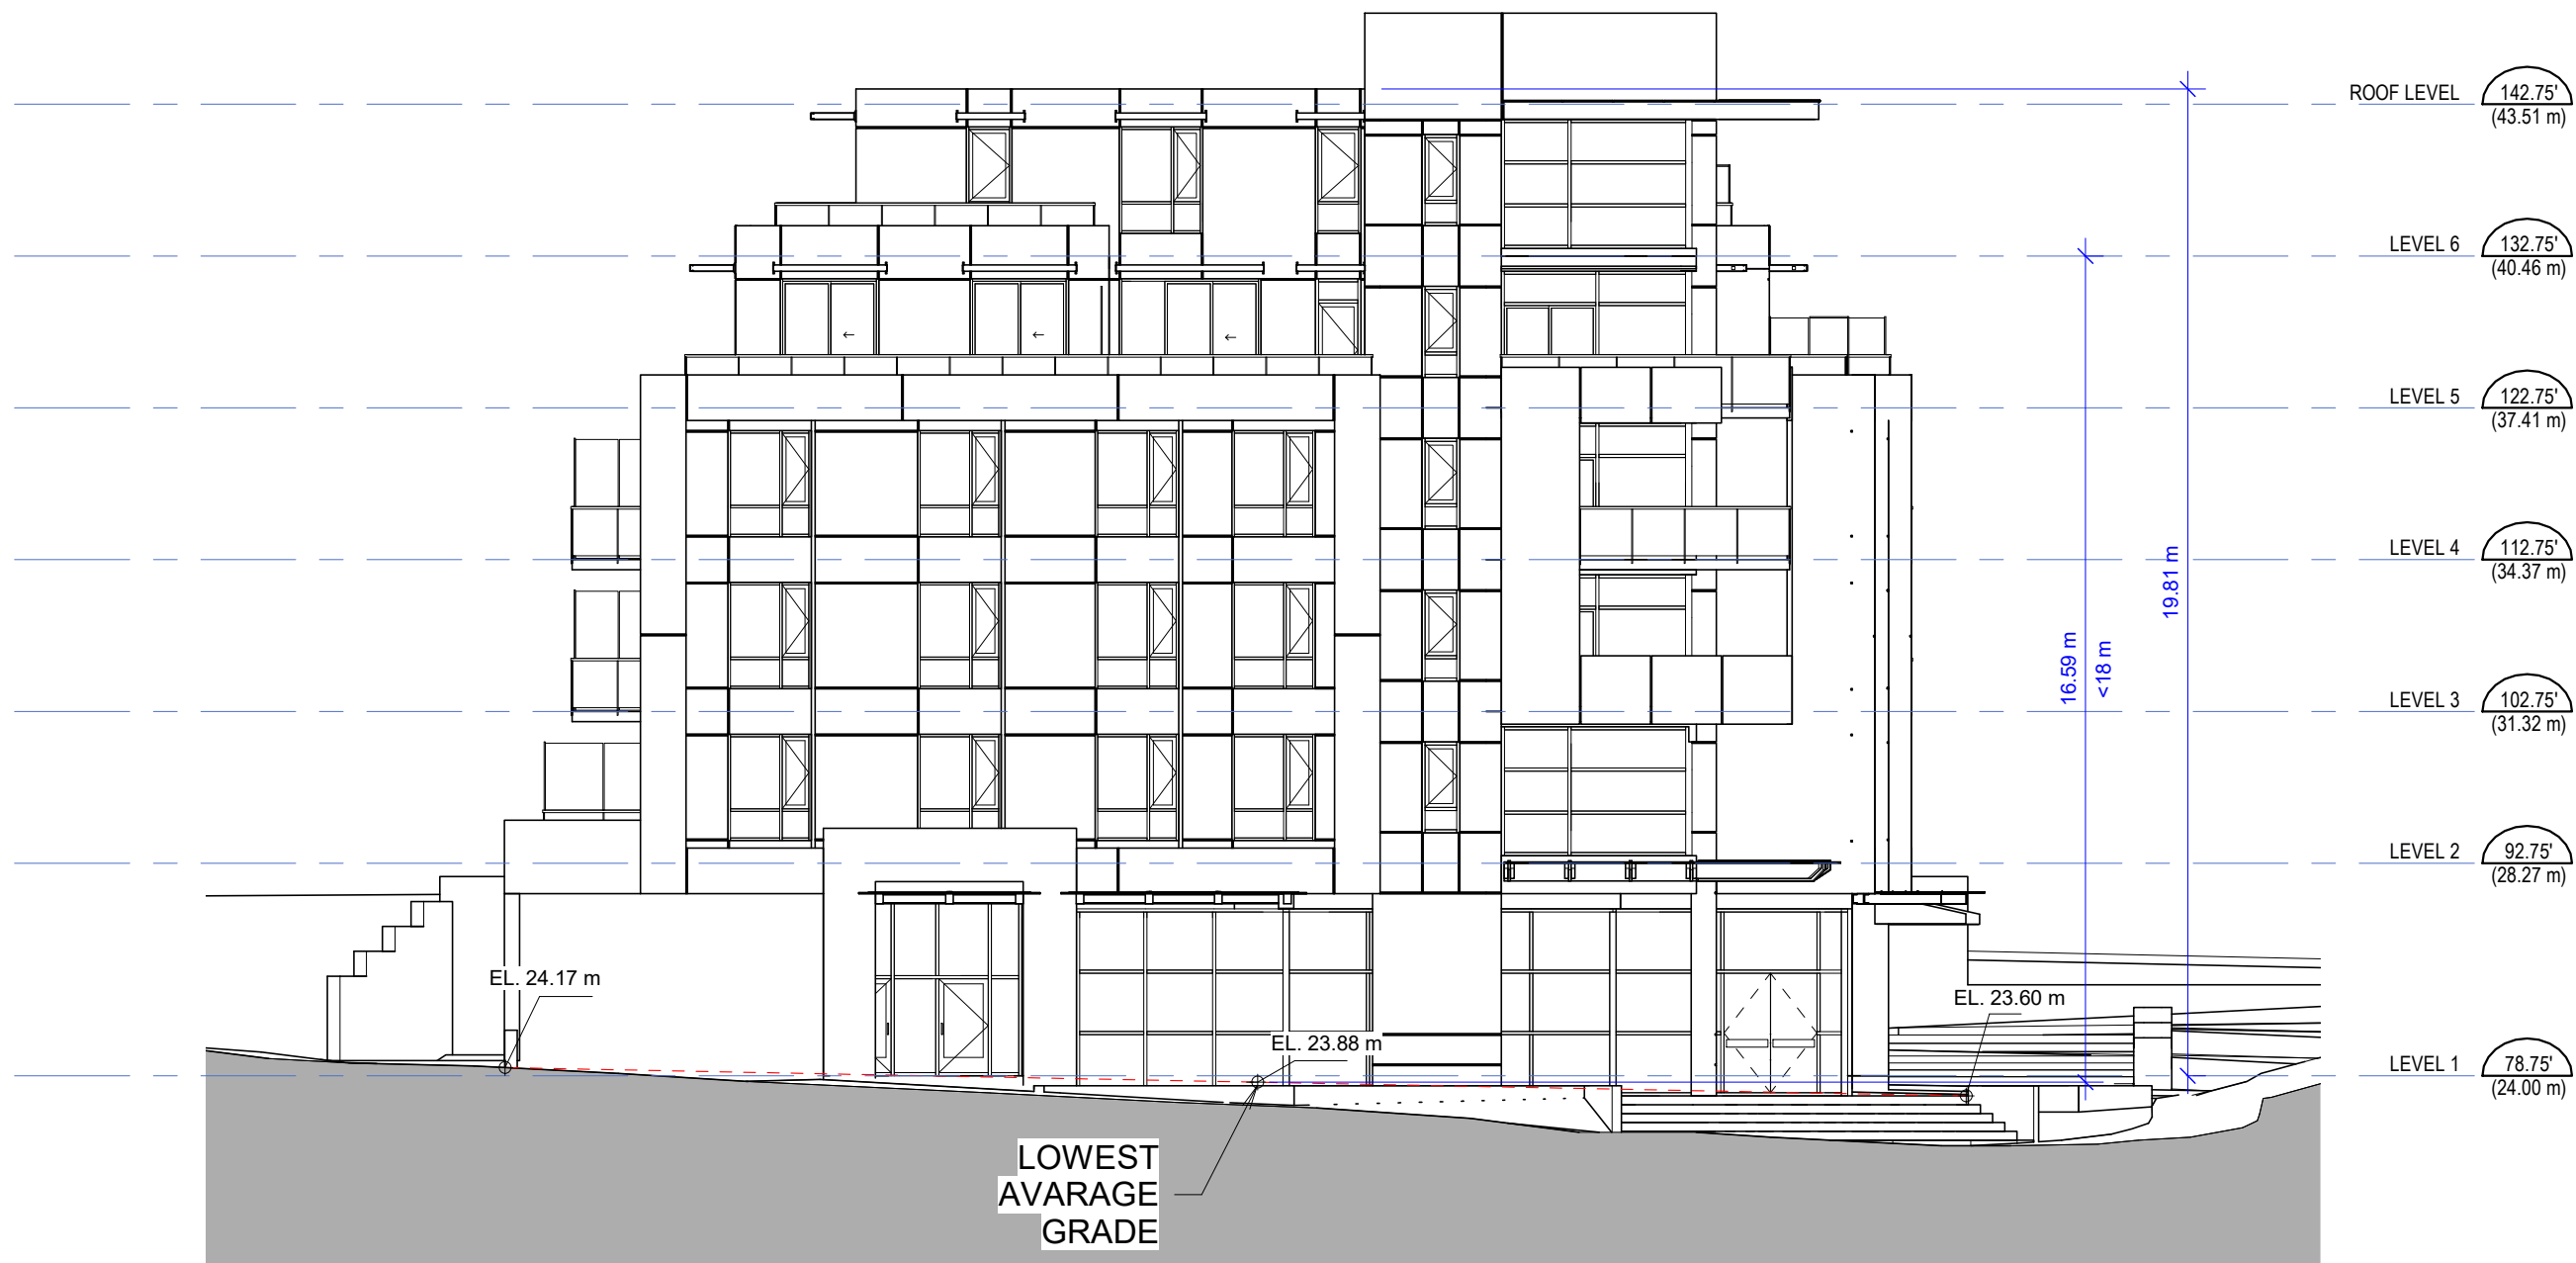

③ WEST ELEVATION - BUILDING HEIGHT
1 : 150

LEGEND:



EXPOSED AREA



OPENING

ARCHITECTS

1645 West 5th Avenue
Vancouver, BC V6J 1N5

Tel: (604) 872-2595 Fax: (604) 872-2505
Email: office@AMArchitects.com

ANKENMAN MARCHAND

Project:

1938
Jeffrey Sengara
298 ISLAND HIGHWAY
298 Island Highway

Drawing:

BUILDING CODE DATA

Project Status:

RZ

SUBMISSION

Date (YYYY-MM-DD)	Description
2020-06-17	Issued for Rezoning

REVISION

No. Date Description

All Drawings in this set to be read in conjunction with each other. Any errors or discrepancies to be reported to the Architect before commencing work. Contractors are responsible to ensure that all work is executed to the requirements of the appropriate Building Code Authority.
© Copyright Ankenman Marchand Architects. All rights reserved.





Scale:
As indicated

DWG. NO:

A050

E:\000 REVIT LOCAL FILES\1938_01_MAIN_R20_CF_SD_298 Island Way-2_Dimilitar.rvt

Plot Date: 2020-06-17 5:54:11 PM

 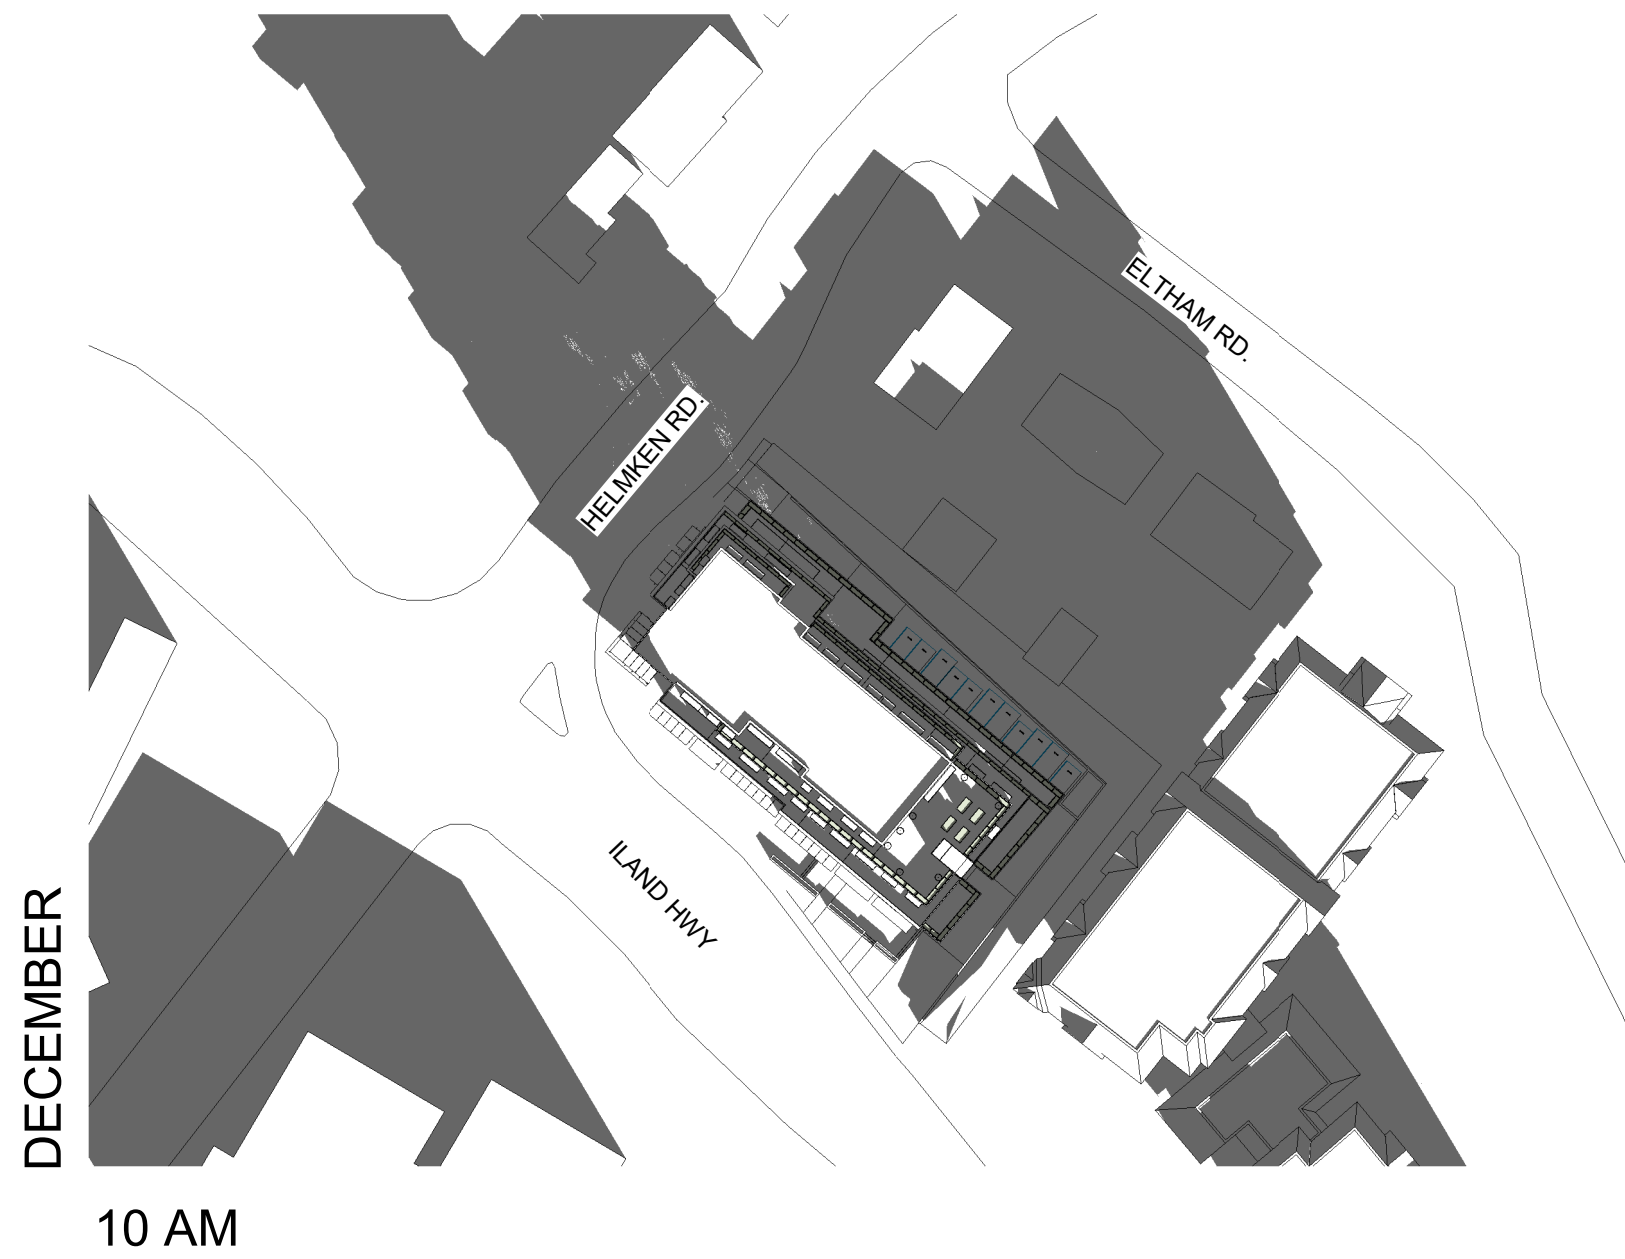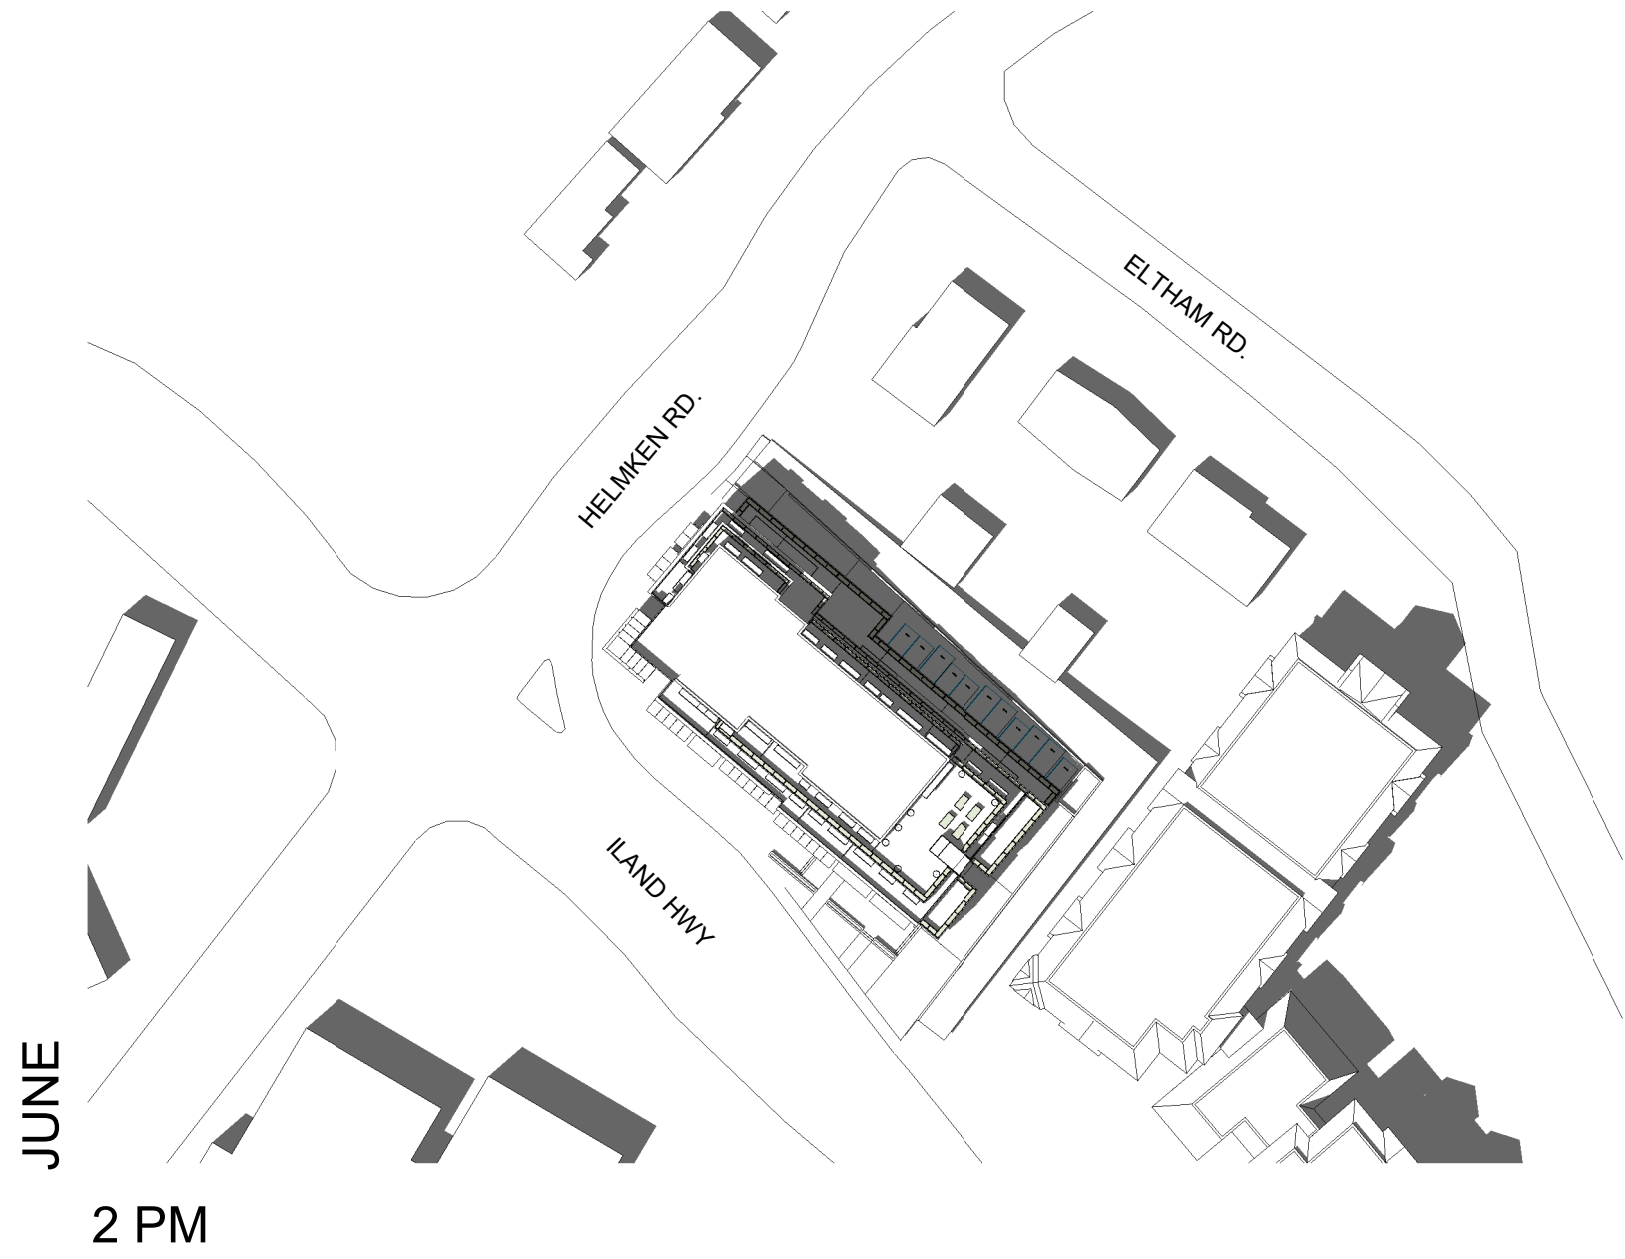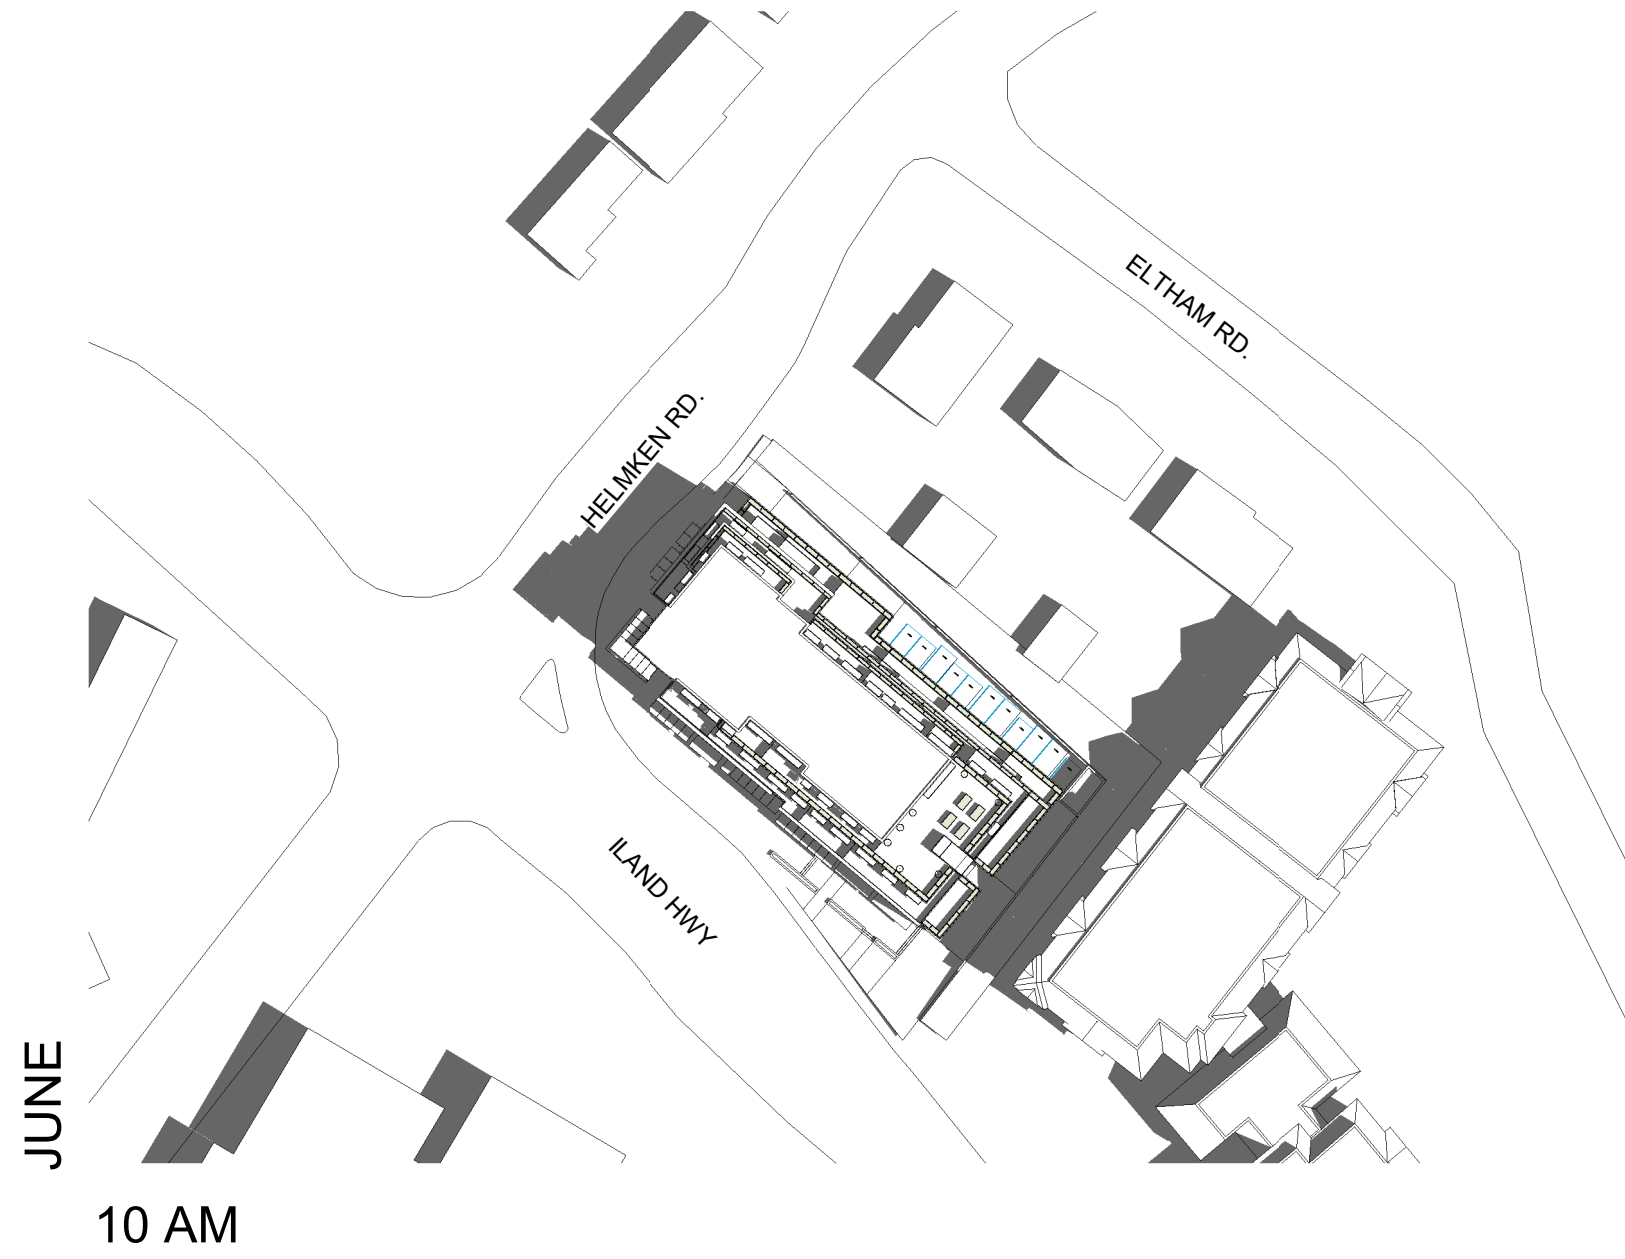

ARCHITECTS

1645 West 5th Avenue
Vancouver, BC V6J 1N5

Tel: (604) 872-2595 Fax: (604) 872-2505
Email: office@AMArchitects.com

ANKENMAN MARCHAND

Project:

1938
Jeffrey Sengara
298 ISLAND HIGHWAY
298 Island Highway

Drawing:

SHADOW STUDY

Project Status:

RZ

SUBMISSION

Date	Description
(YYYY-MM-DD)	
2020-06-17	Issued for Rezoning

REVISION

No.	Date	Description

All Drawings in this set to be read in conjunction with each other. Any errors or discrepancies to be reported to the Architect before commencing work. Contractors are responsible to ensure that all work is executed to the requirements of the appropriate Building Code Authority.
© Copyright Ankenman Marchand Architects. All rights reserved.

Scale:
1 : 960

DWG. NO:
A090


Tel: (604) 872-2595 Fax: (604) 872-2505
Email: office@AMArchitects.com

298 Island Highway

RZ

[illegible]

A100

 

HELMCKEN RD.



Legal Description:
LOT 1, SECTION 8, ESQUIMALT DISTRICT, PLAN 35505
Civic Address:
298 Island Highway, Victoria BC
Zoning:
Current:
OCP Designation:
Proposed Use:
Survey Information:
Based on survey information by Glen Mitchell Land Surveying Inc.
Dated: Jan 13th, 2020

ISLAND HWY

ARCHITECTS

1645 West 5th Avenue
Vancouver, BC V6J 1N5
Tel: (604) 872-2595 Fax: (604) 872-2505
Email: office@AMArchitects.com

ANKENMAN MARCHAND

Project:

1938
Jeffrey Sengara
298 ISLAND HIGHWAY
298 Island Highway

Drawing:

SITE PLAN

Project Status:

RZ

SUBMISSION

Date	Description
(YYYY-MM-DD)	
2020-06-17	Issued for Rezoning

REVISION

No.	Date	Description
-----	------	-------------

All Drawings in this set to be read in conjunction with each other. Any errors or discrepancies to be reported to the Architect before commencing work. Contractors are responsible to ensure that all work is executed to the requirements of the appropriate Building Code Authority.
© Copyright Ankenman Marchand Architects. All rights reserved.

Scale:
1 : 100

DWG. NO:
A101

Tel: (604) 872-2595 Fax: (604) 872-2505
Email: office@AMArchitects.com

1938
Jeffrey Sengara
298 ISLAND HIGHWAY
298 Island Highway


Project Status:
RZ


[illegible][illegible]

Scale:
1 : 100

DWG. NO:

A105

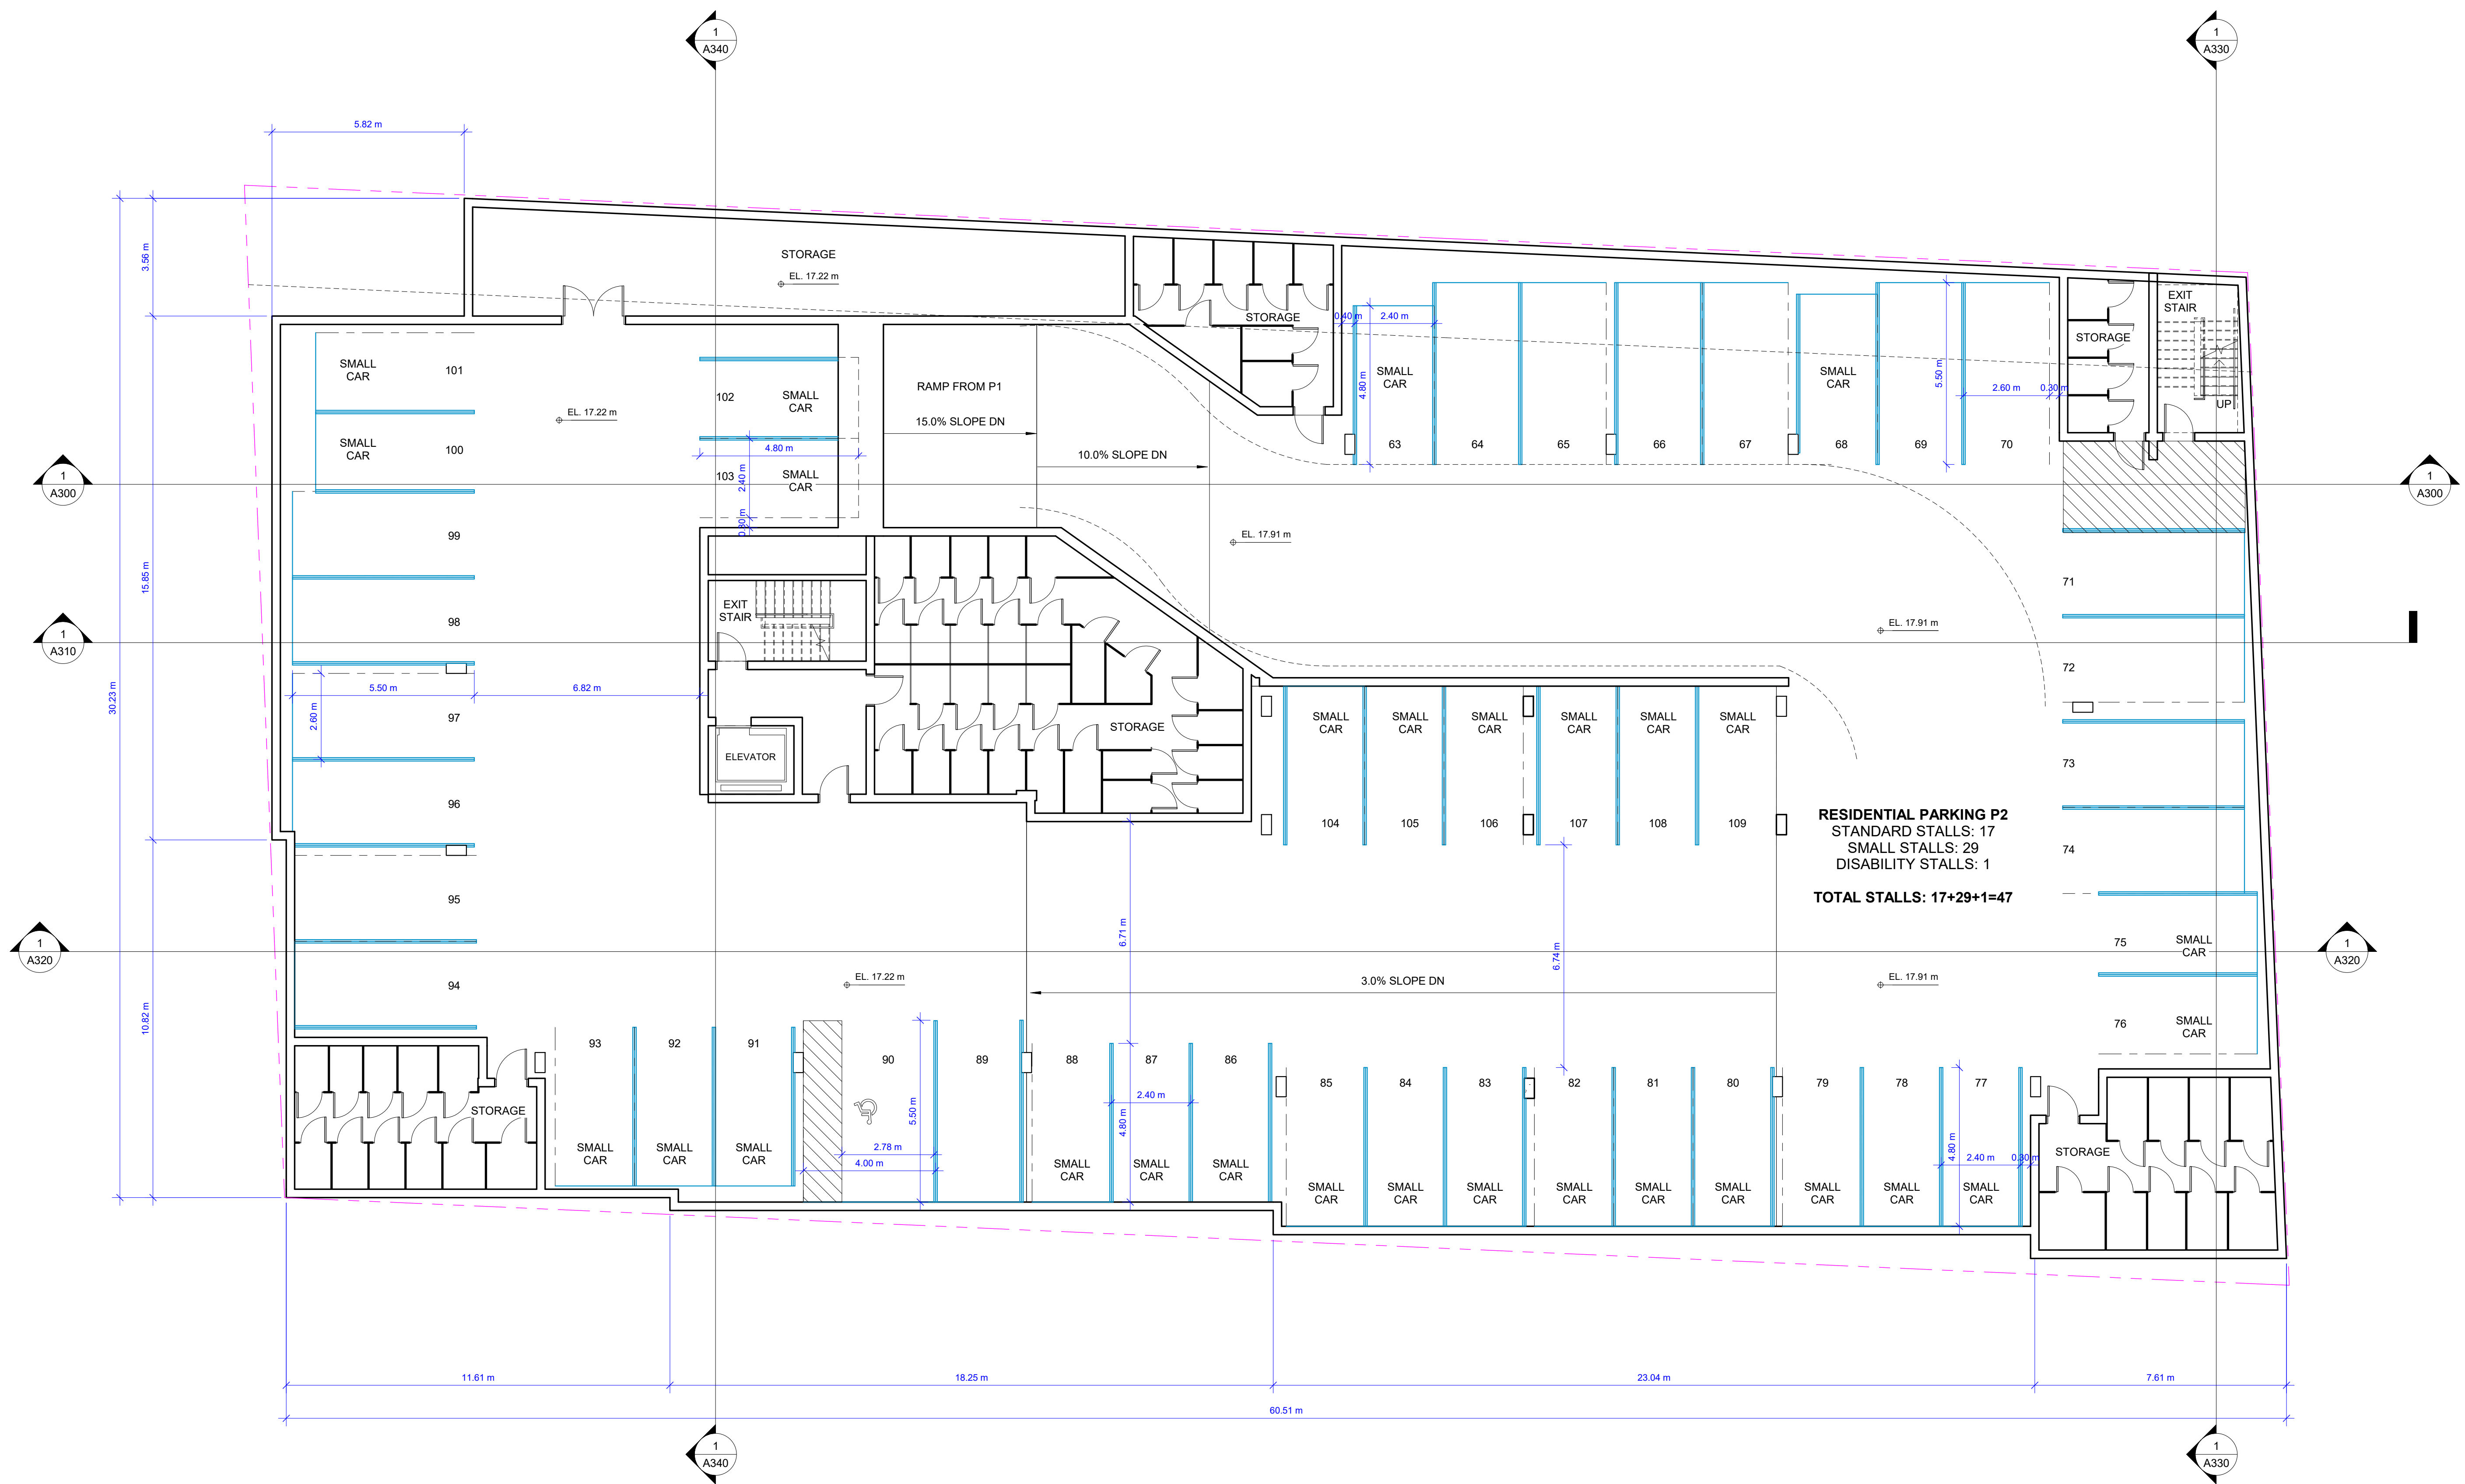

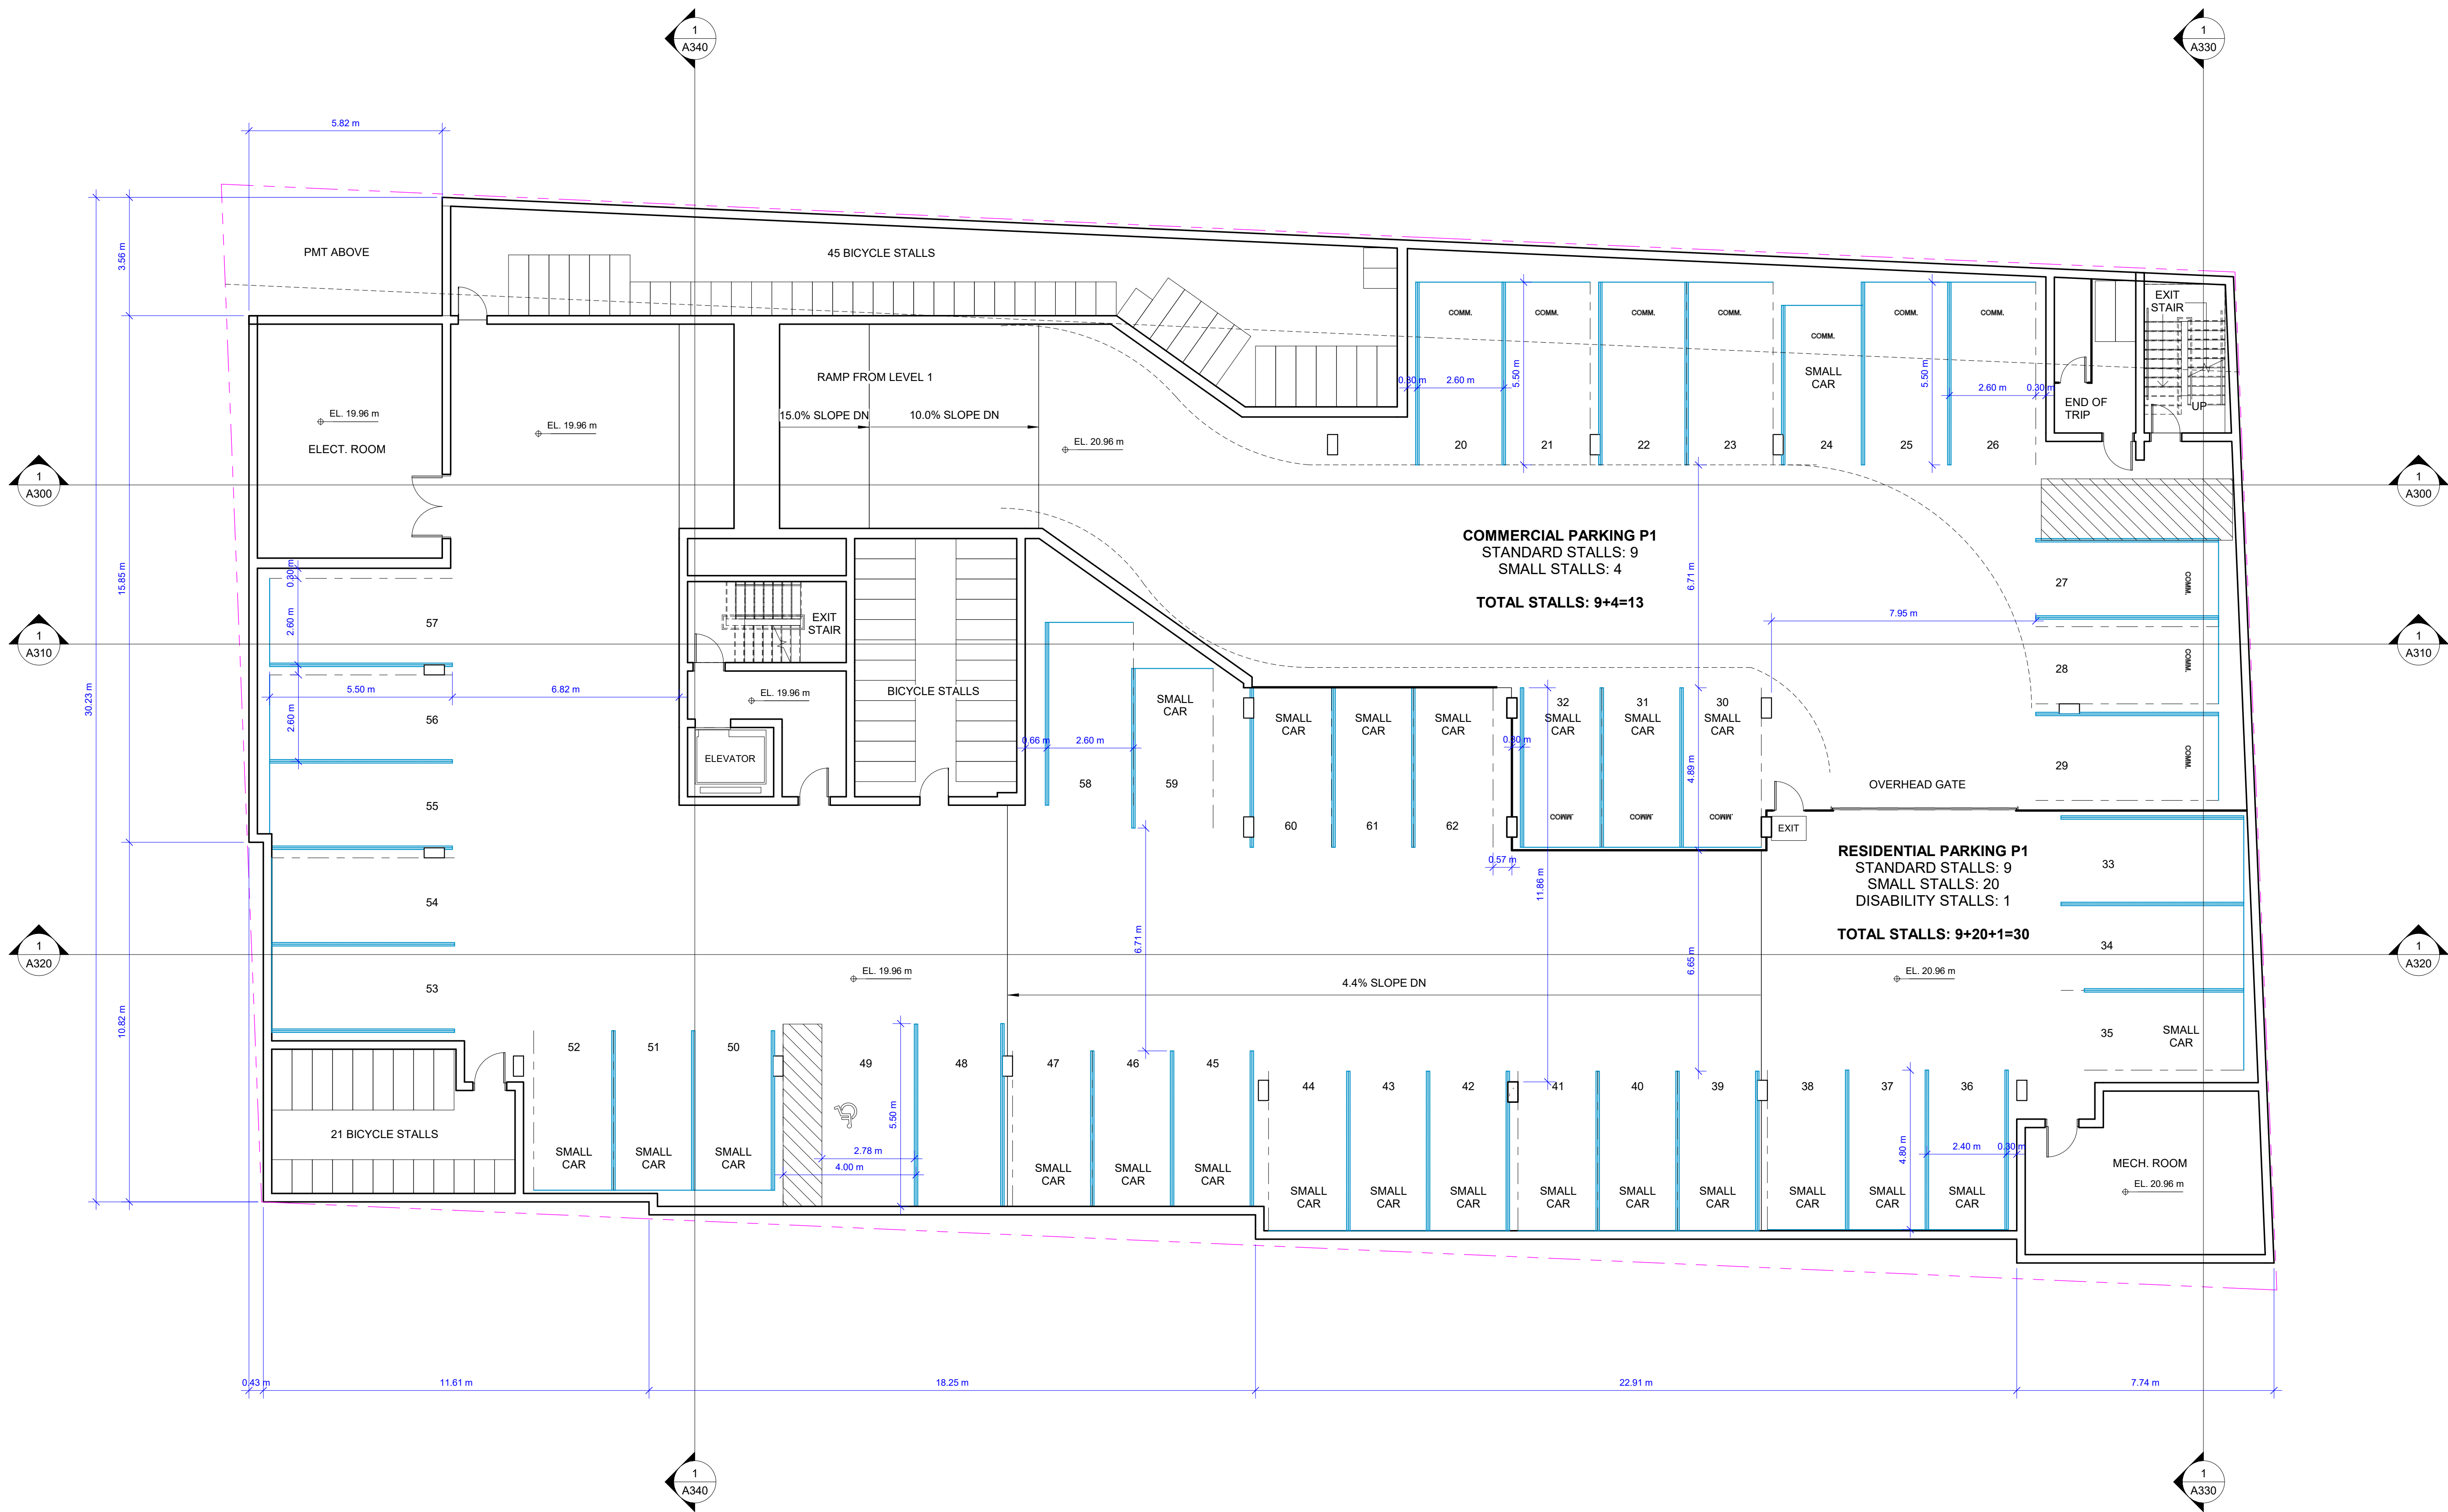

Project:

1938
Jeffrey Sengara
298 ISLAND HIGHWAY
298 Island Highway

Drawing:

PARKING LEVEL - P1 FLOOR PLAN

Project Status:

RZ

SUBMISSION

Date	Description
(YYYY-MM-DD)	
2020-06-17	Issued for Rezoning

REVISION

No. Date Description

All Drawings in this set to be read in conjunction with each other. Any errors or discrepancies to be reported to the Architect before commencing work. Contractors are responsible to ensure that all work is executed to the requirements of the appropriate Building Code Authority.
© Copyright Ankenman Marchand Architects. All rights reserved.


Scale:
1 : 100

DWG. NO:

A107


Tel: (604) 872-2595 Fax: (604) 872-2505
Email: office@AMArchitects.com

A110

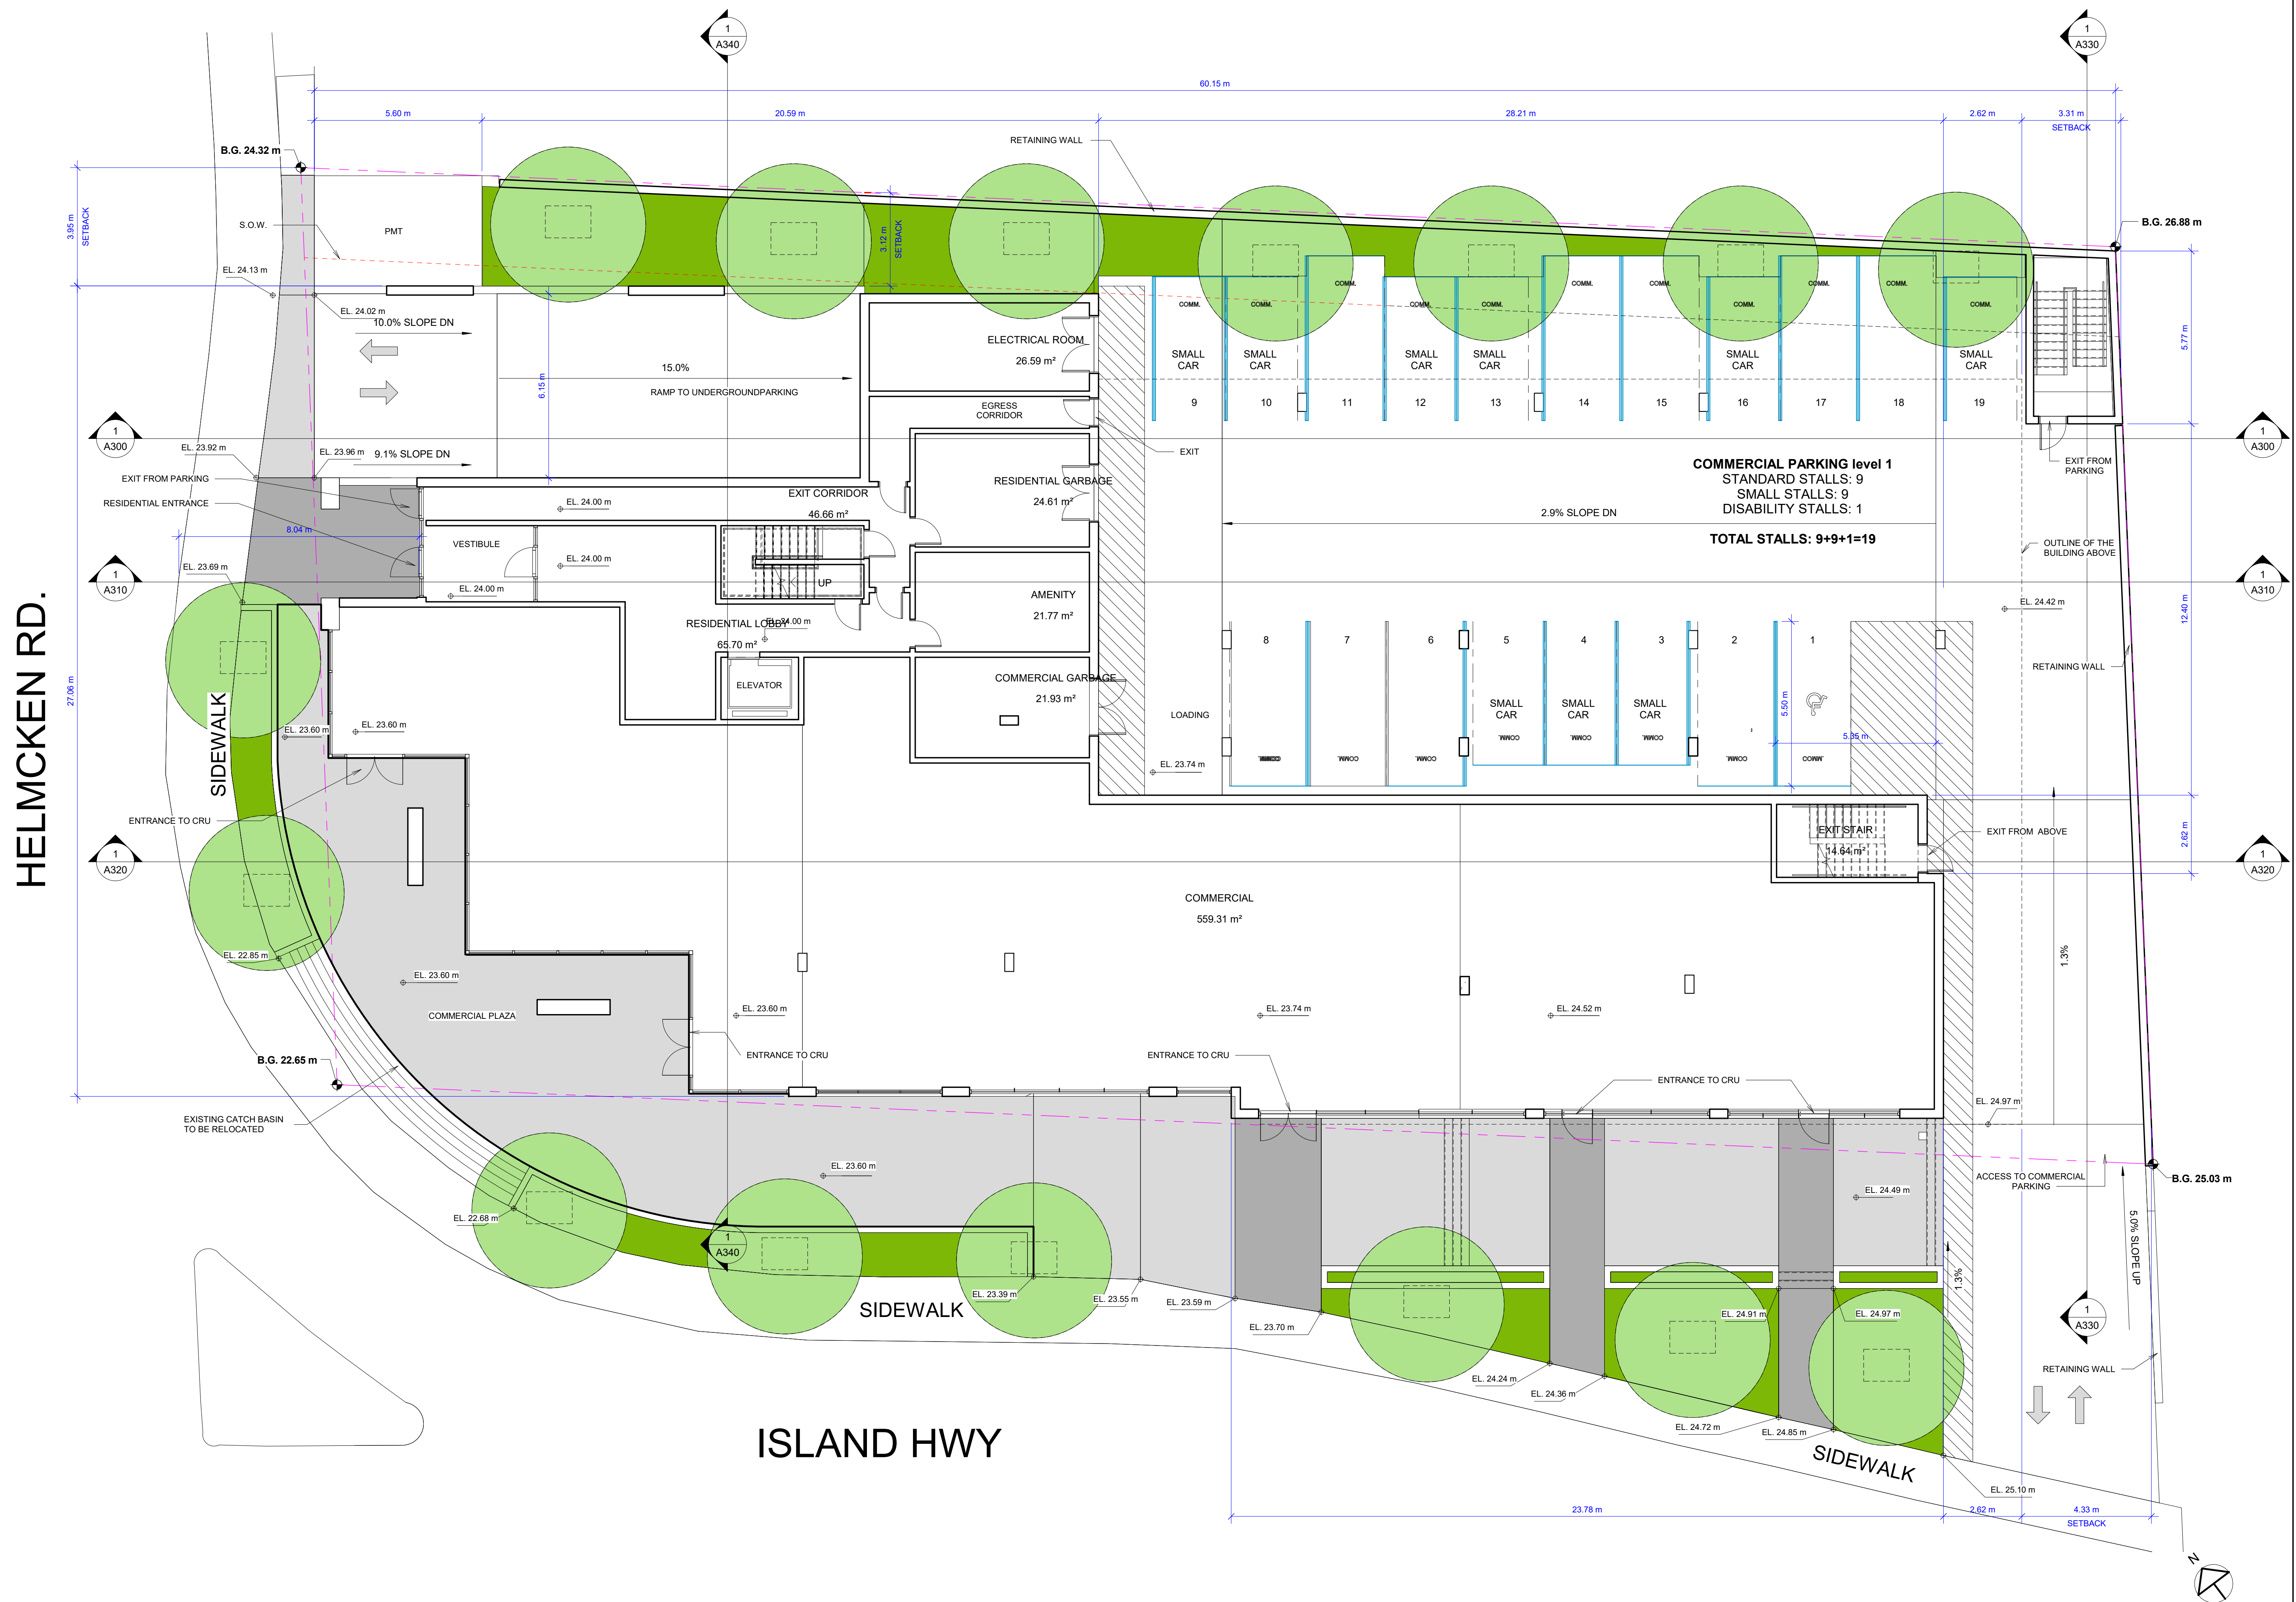



Tel: (604) 872-2595 Fax: (604) 872-2505
Email: office@AMArchitects.com

A120

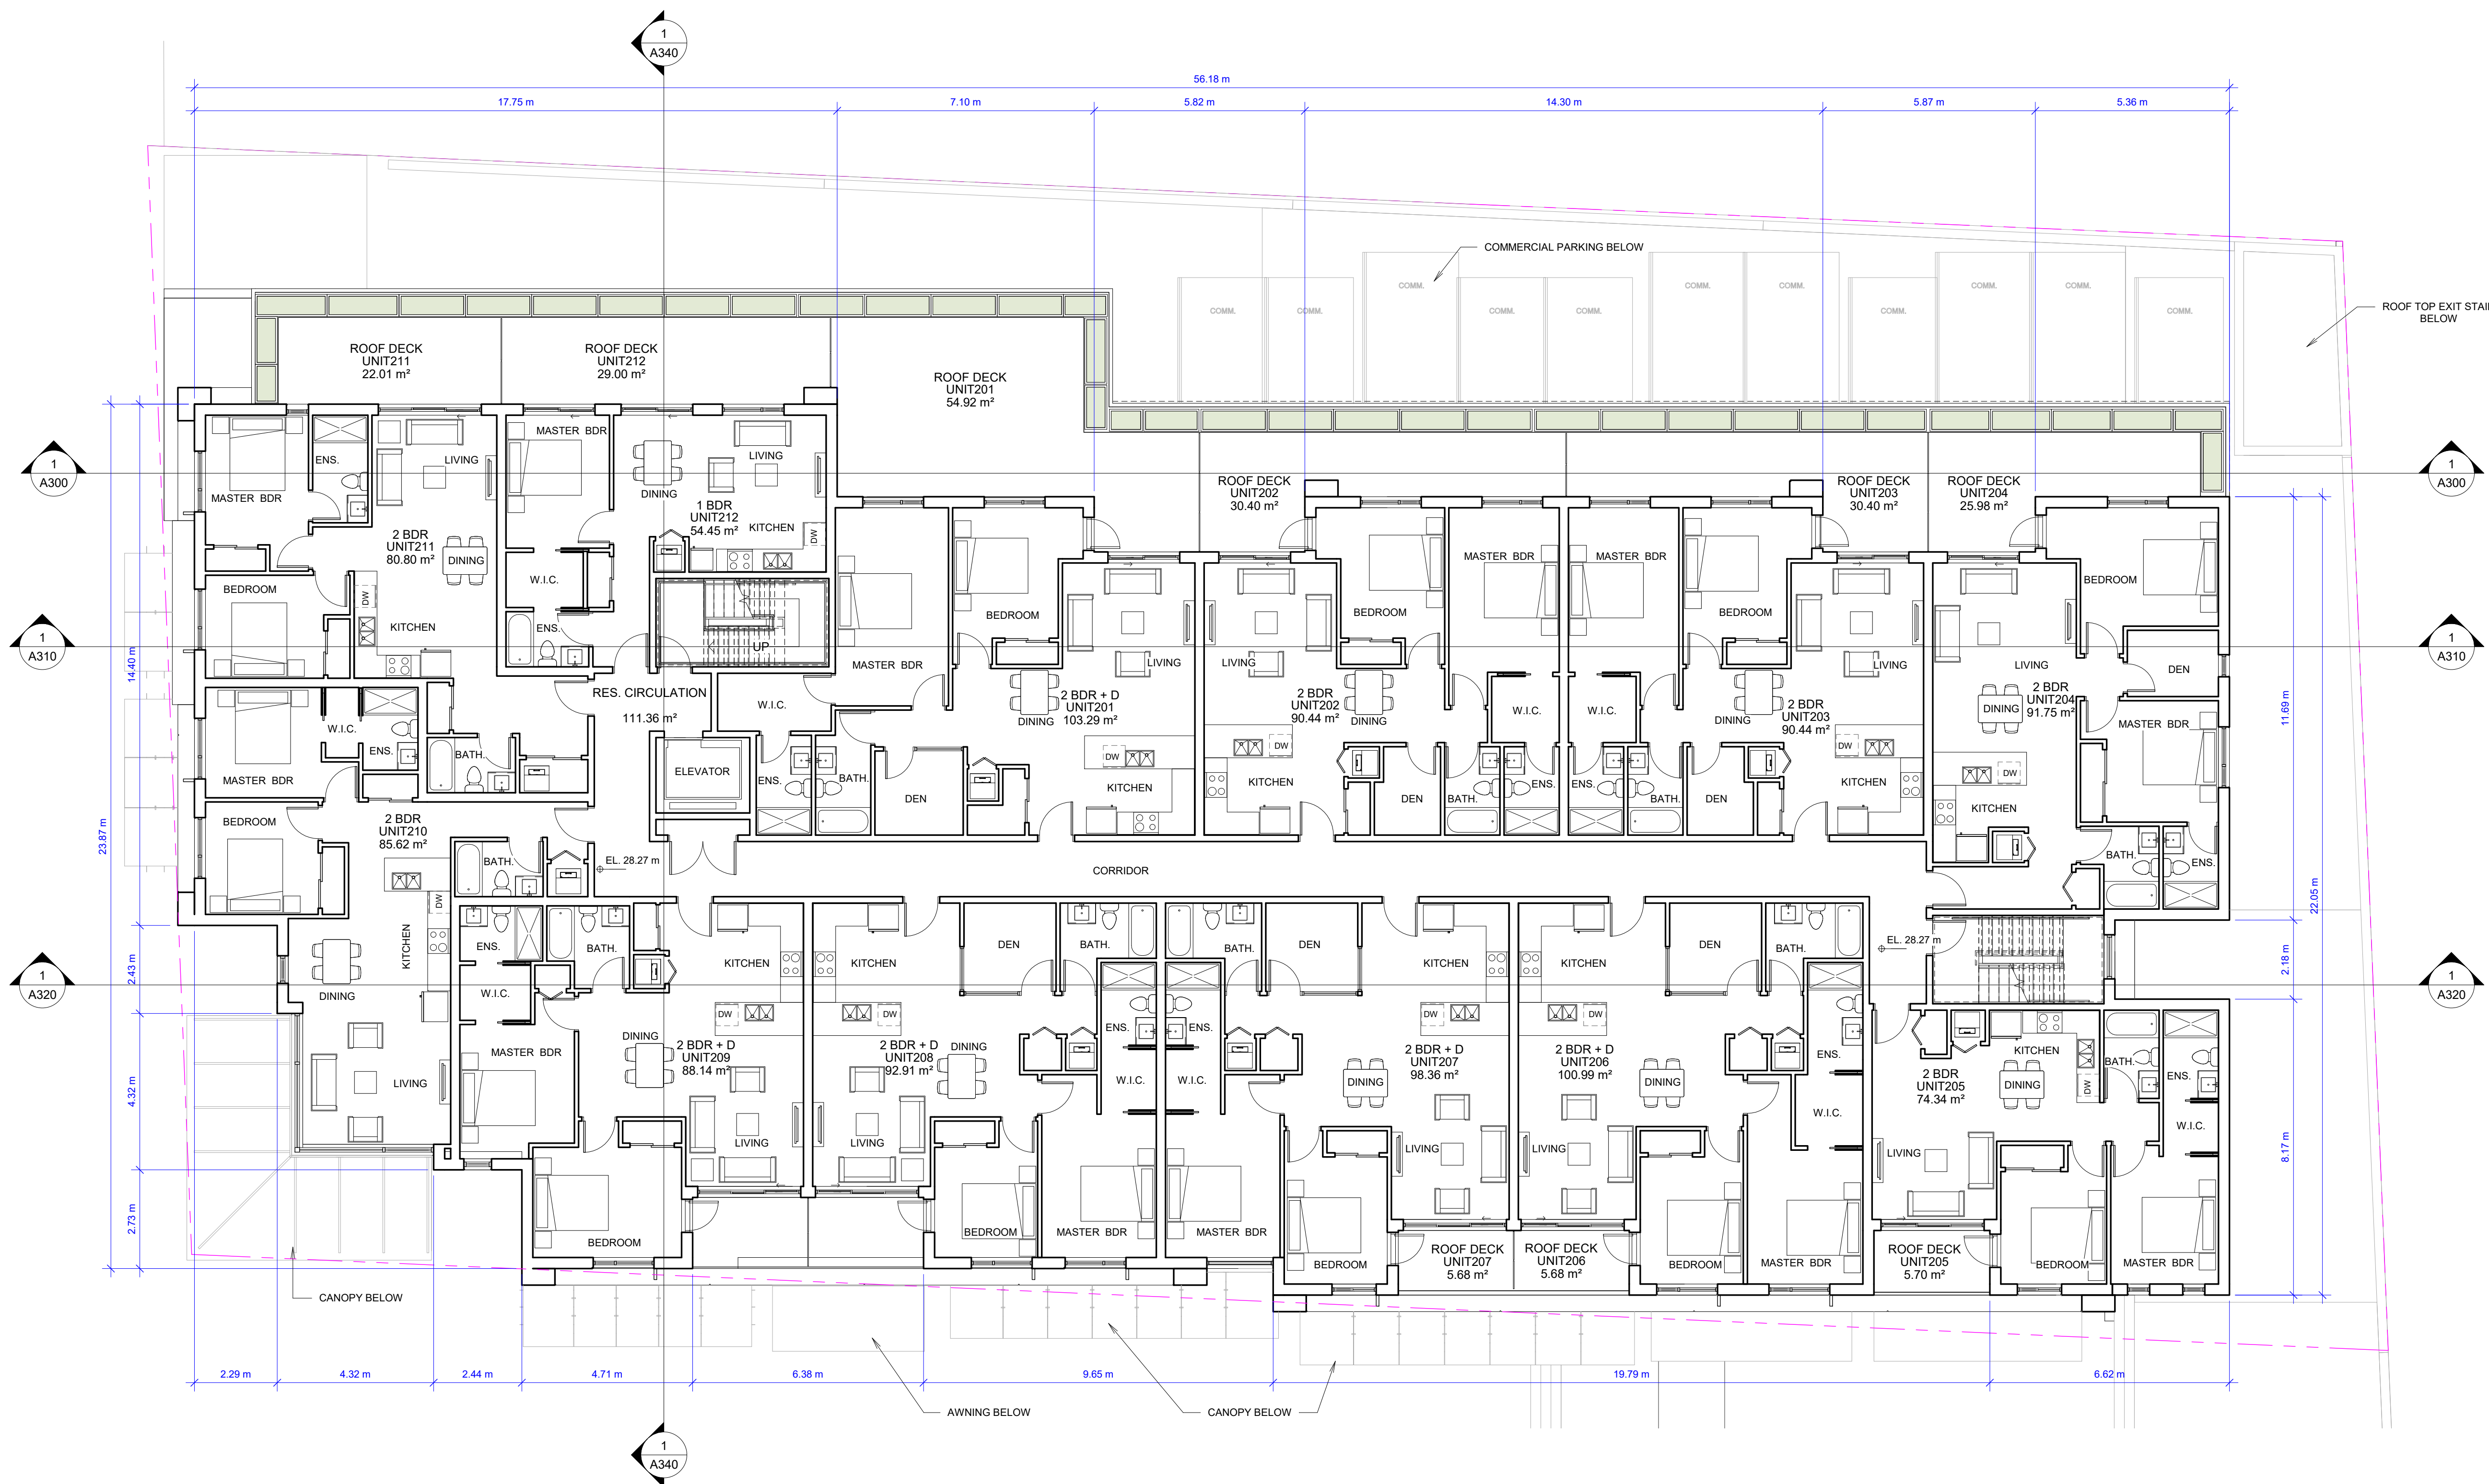

E:\000 REVIT LOCAL FILES\1938_01_MAIN_R20_CF_SD_298 Island Way-2_Dimlitar.rvt

Plot Date: 2020-06-17 5:54:35 PM

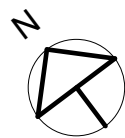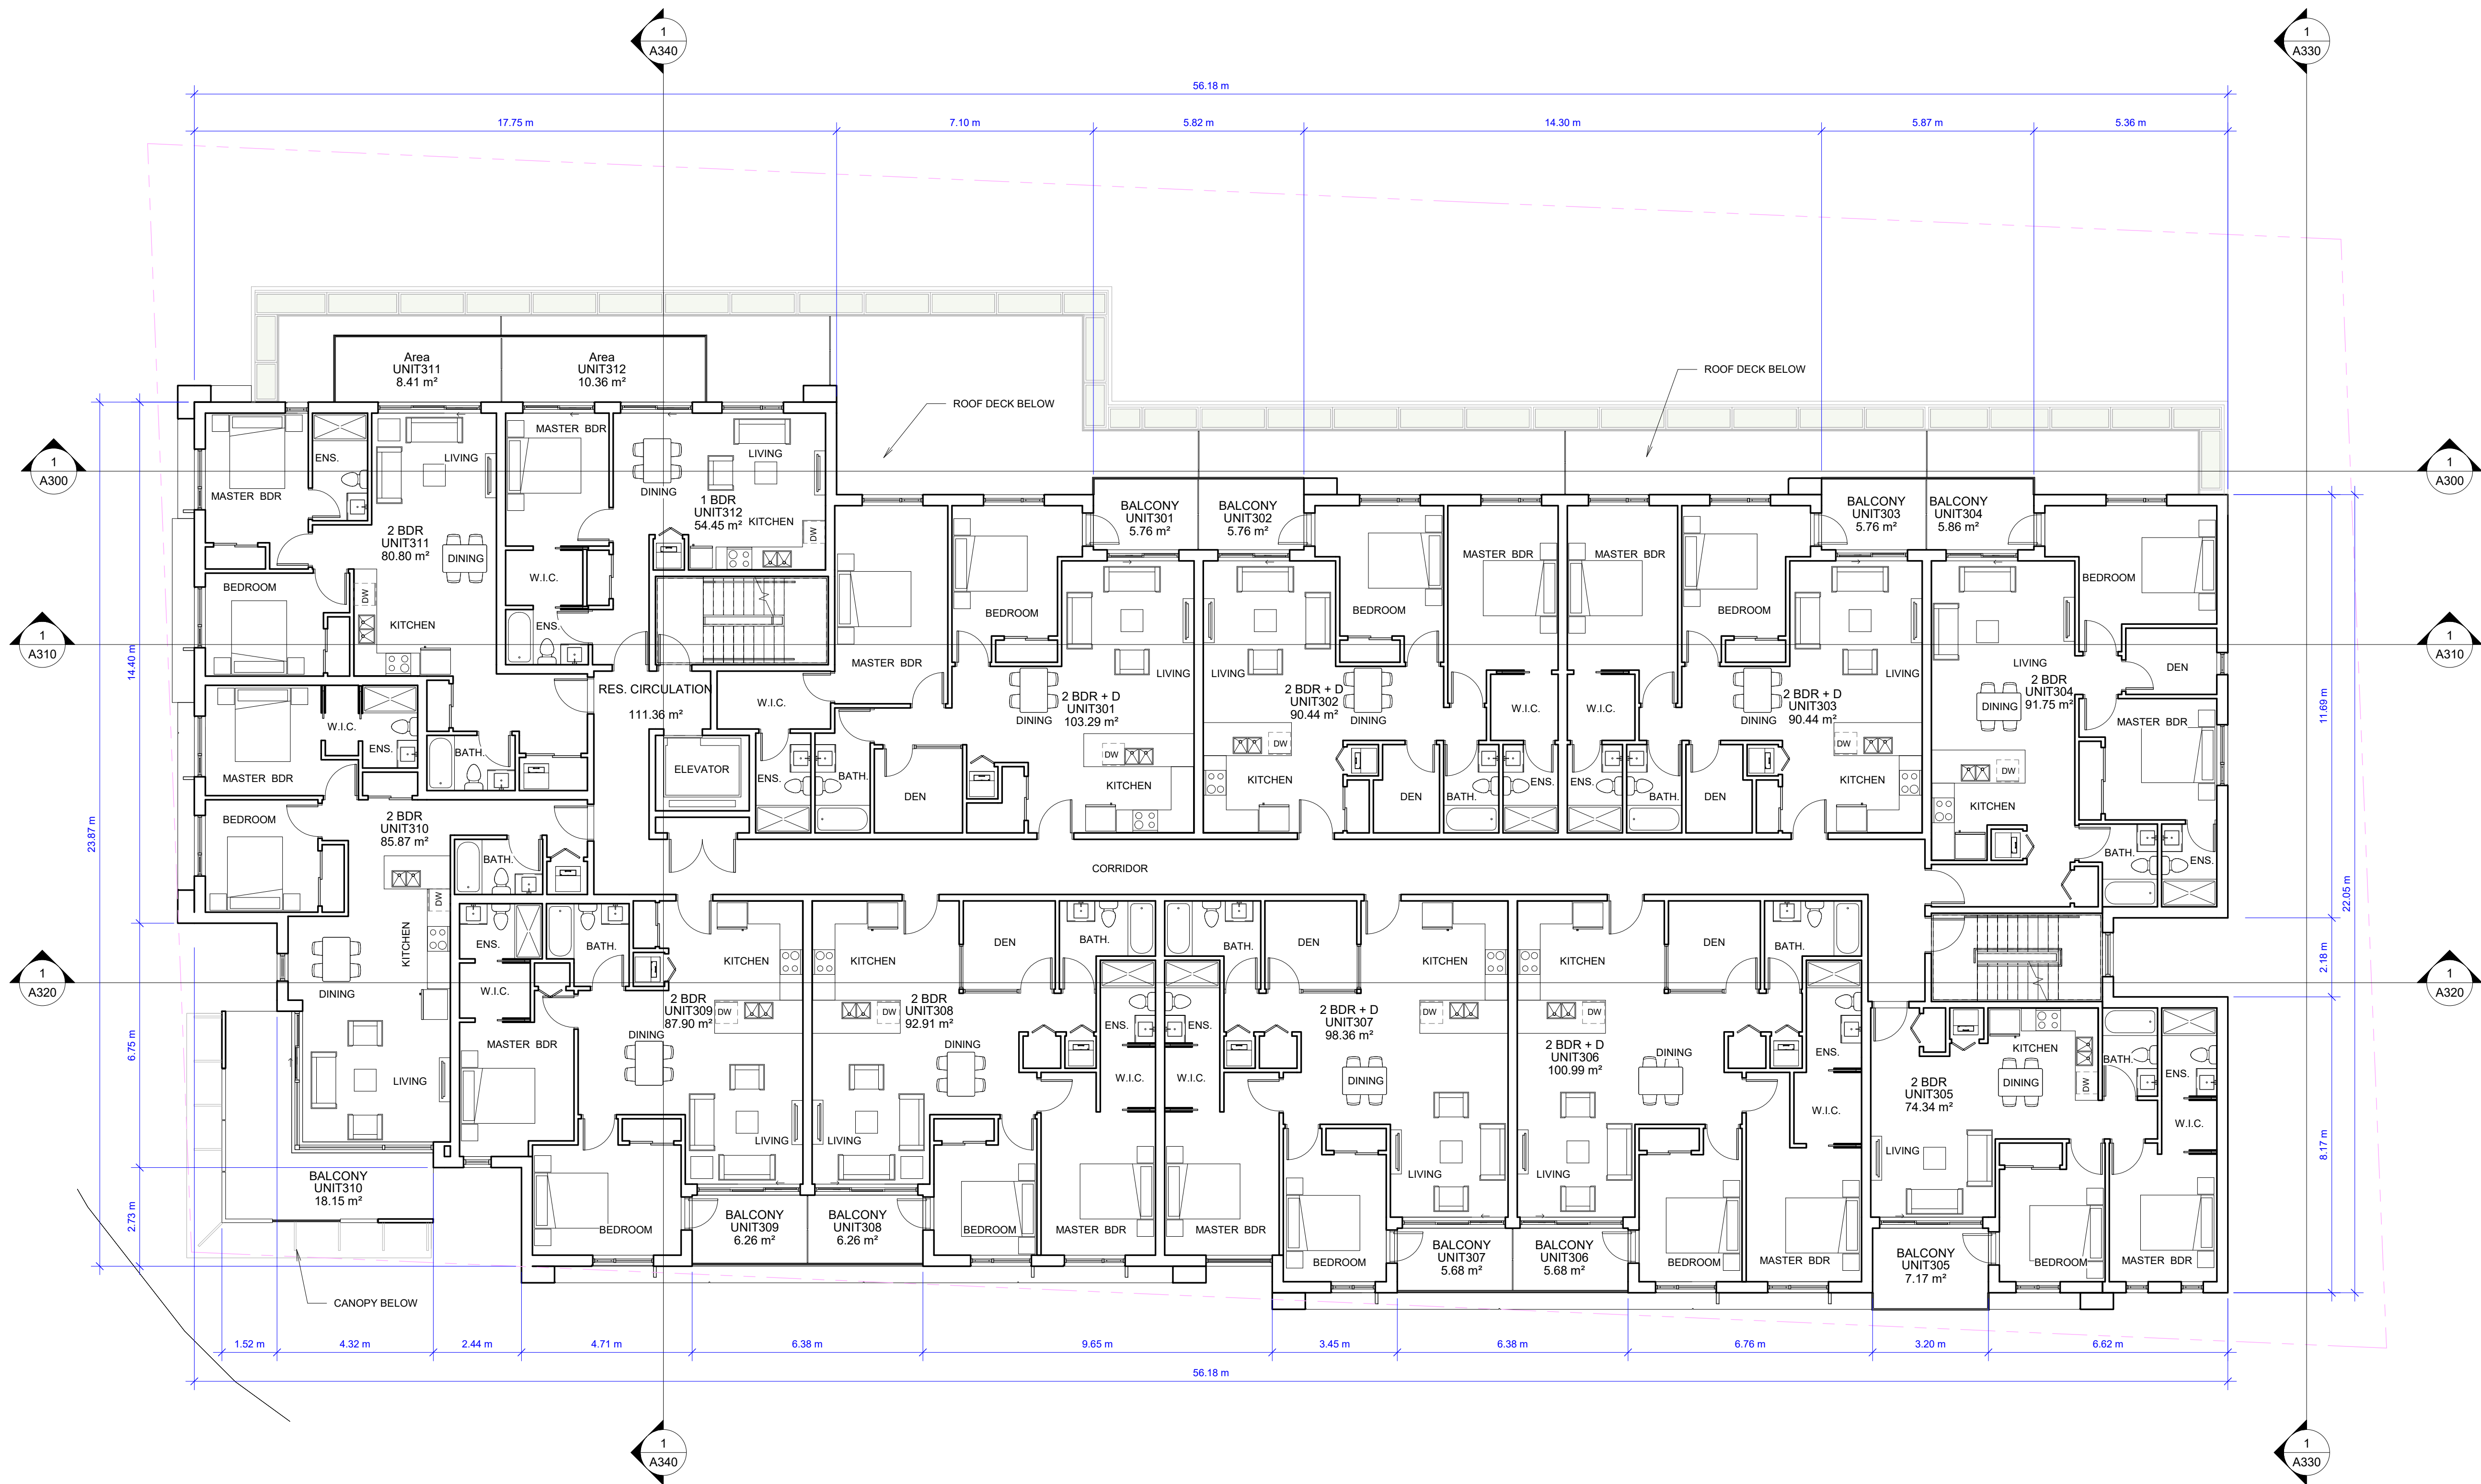

Project:

1938
Jeffrey Sengara
298 ISLAND HIGHWAY
298 Island Highway

Drawing:

LEVEL 3 FLOOR PLAN

Project Status:

RZ

SUBMISSION

Date	Description
(YYYY-MM-DD)	
2020-06-17	Issued for Rezoning

REVISION

No.	Date	Description
-----	------	-------------

All Drawings in this set to be read in conjunction with each other. Any errors or discrepancies to be reported to the Architect before commencing work. Contractors are responsible to ensure that all work is executed to the requirements of the appropriate Building Code Authority.
© Copyright Ankenman Marchand Architects. All rights reserved.


Scale:
1 : 100

DWG. NO:

A130

E:\000 REVIT LOCAL FILES\1938_01_MAIN_R20_OF_SD_298 Island Way2_Dimlitar.rvt

Plot Date: 2020-06-17 5:54:38 PM

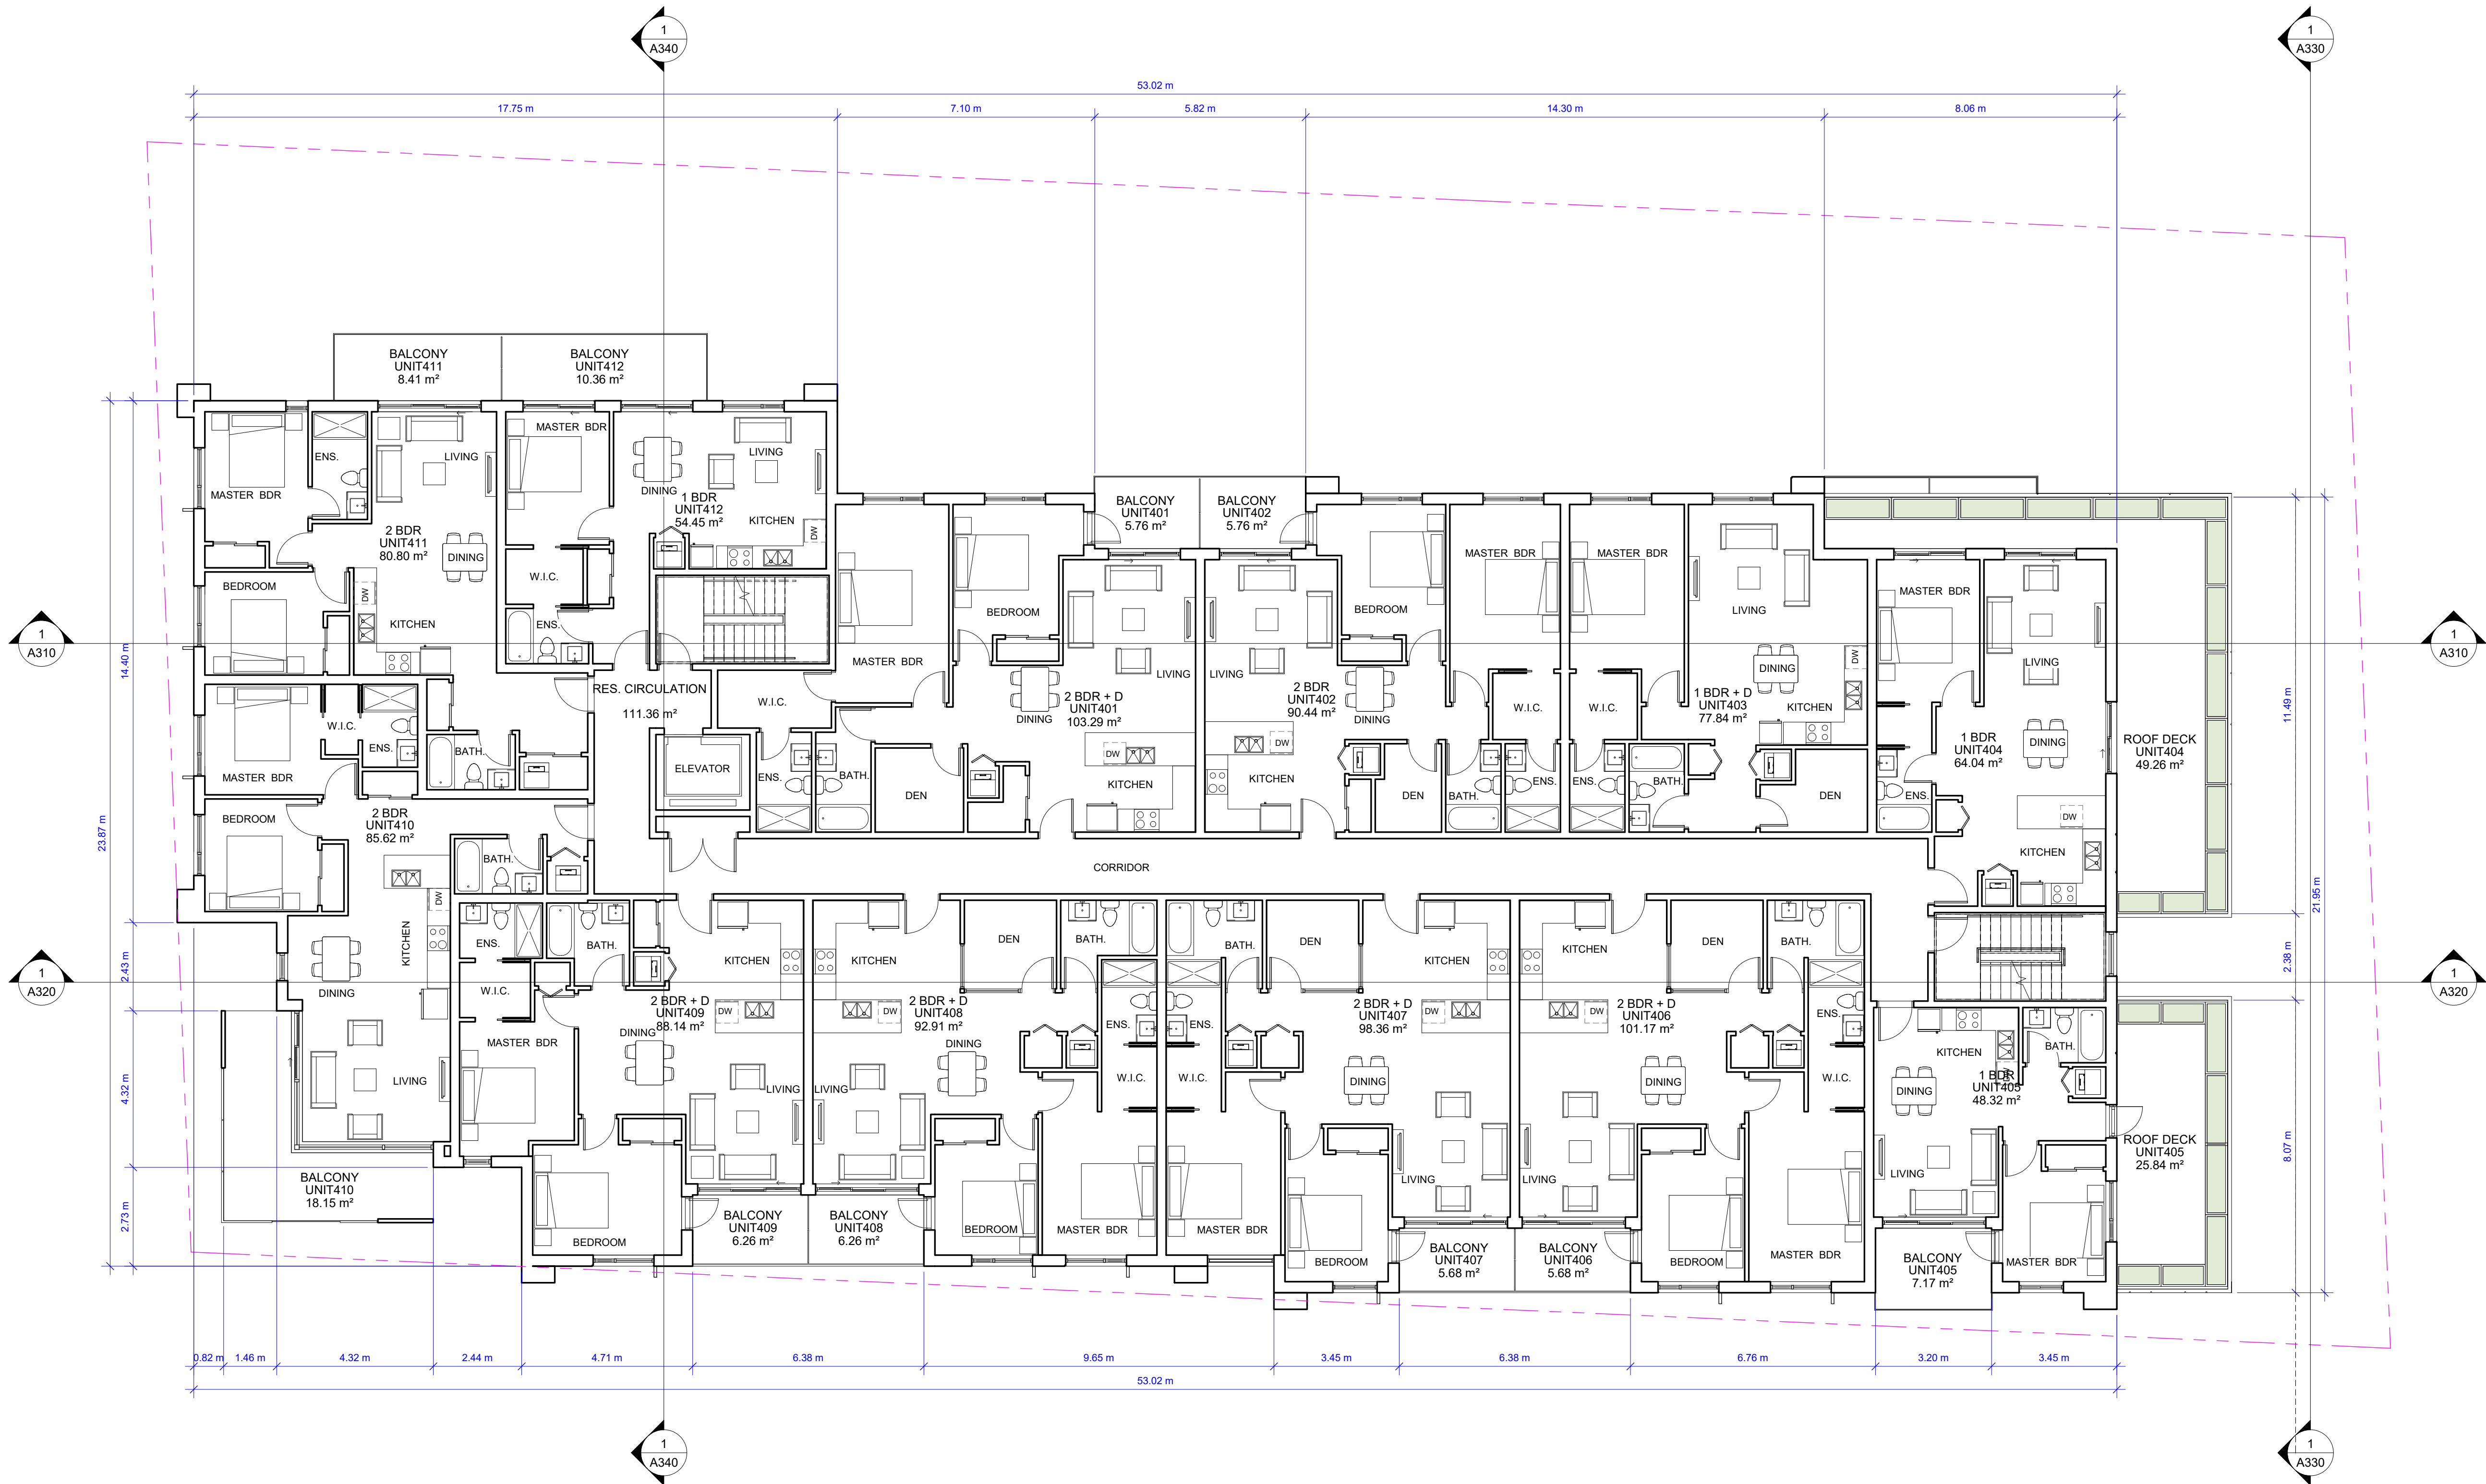

Project:

1938
Jeffrey Sengara
298 ISLAND HIGHWAY
298 Island Highway

Drawing:

LEVEL 4 FLOOR PLAN

Project Status:

RZ

SUBMISSION

Date	Description
(YYYY-MM-DD)	
2020-06-17	Issued for Rezoning

REVISION

No.	Date	Description
-----	------	-------------

All Drawings in this set to be read in conjunction with each other. Any errors or discrepancies to be reported to the Architect before commencing work. Contractors are responsible to ensure that all work is executed to the requirements of the appropriate Building Code Authority.
© Copyright Ankenman Marchand Architects. All rights reserved.


Scale:
1 : 100

DWG. NO:

A140

E:\000 REVIT LOCAL FILES\1938_01_MAIN_R20_CF_SD_298 Island Way-2_Dimlitar.rvt

Plot Date: 2020-06-17 5:54:40 PM

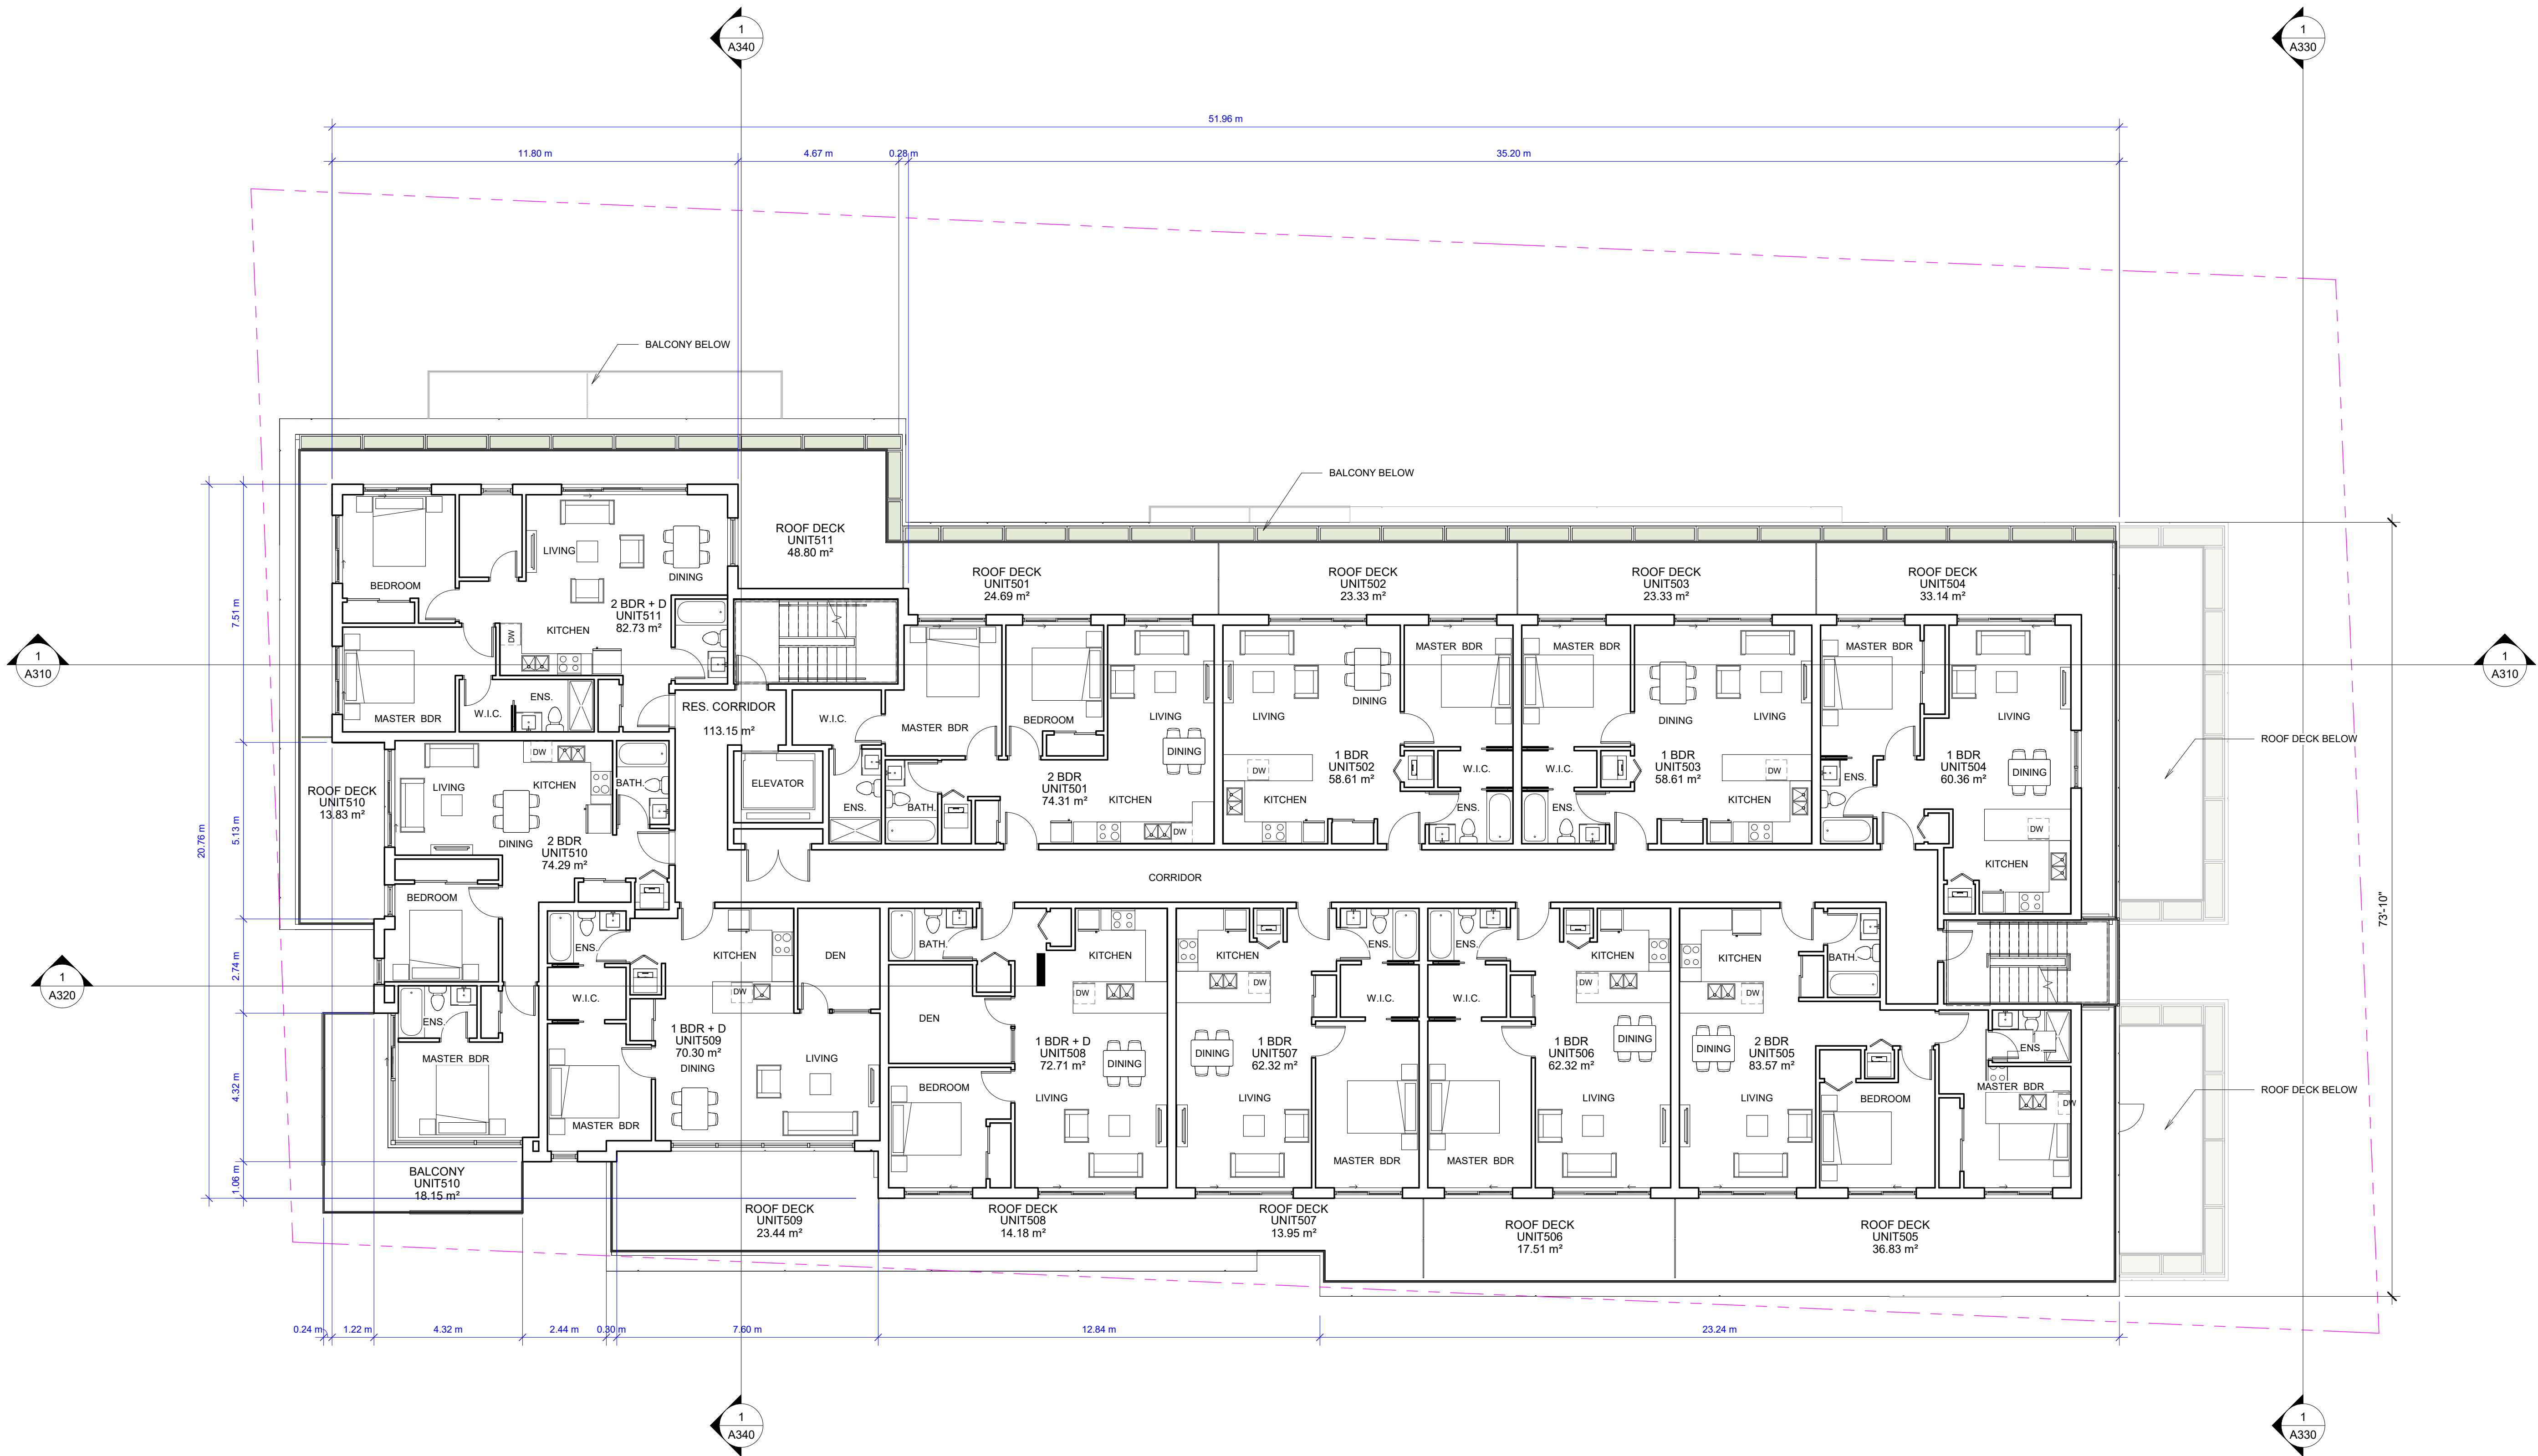

ARCHITECTS

ANKENMAN MARCHAND

1645 West 5th Avenue
Vancouver, BC V6J 1N5

Tel: (604) 872-2595 Fax: (604) 872-2505
Email: office@AMArchitects.com

Project:

1938
Jeffrey Sengara
298 ISLAND HIGHWAY
298 Island Highway

Drawing:

LEVEL 5 FLOOR PLAN

Project Status:

RZ

SUBMISSION

Date	Description
(YYYY-MM-DD)	
2020-06-17	Issued for Rezoning

REVISION

No.	Date	Description
-----	------	-------------

All Drawings in this set to be read in conjunction with each other. Any errors or discrepancies to be reported to the Architect before commencing work. Contractors are responsible to ensure that all work is executed to the requirements of the appropriate Building Code Authority.
© Copyright Ankenman Marchand Architects. All rights reserved.



Scale:
1 : 100

DWG. NO:

A150

E:\000 REVIT LOCAL FILES\1938_01_MAIN_R20_CF_SD_298 Island Way-2_Dimlitar.rvt

Plot Date: 2020-06-17 5:54:42 PM

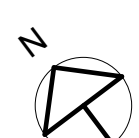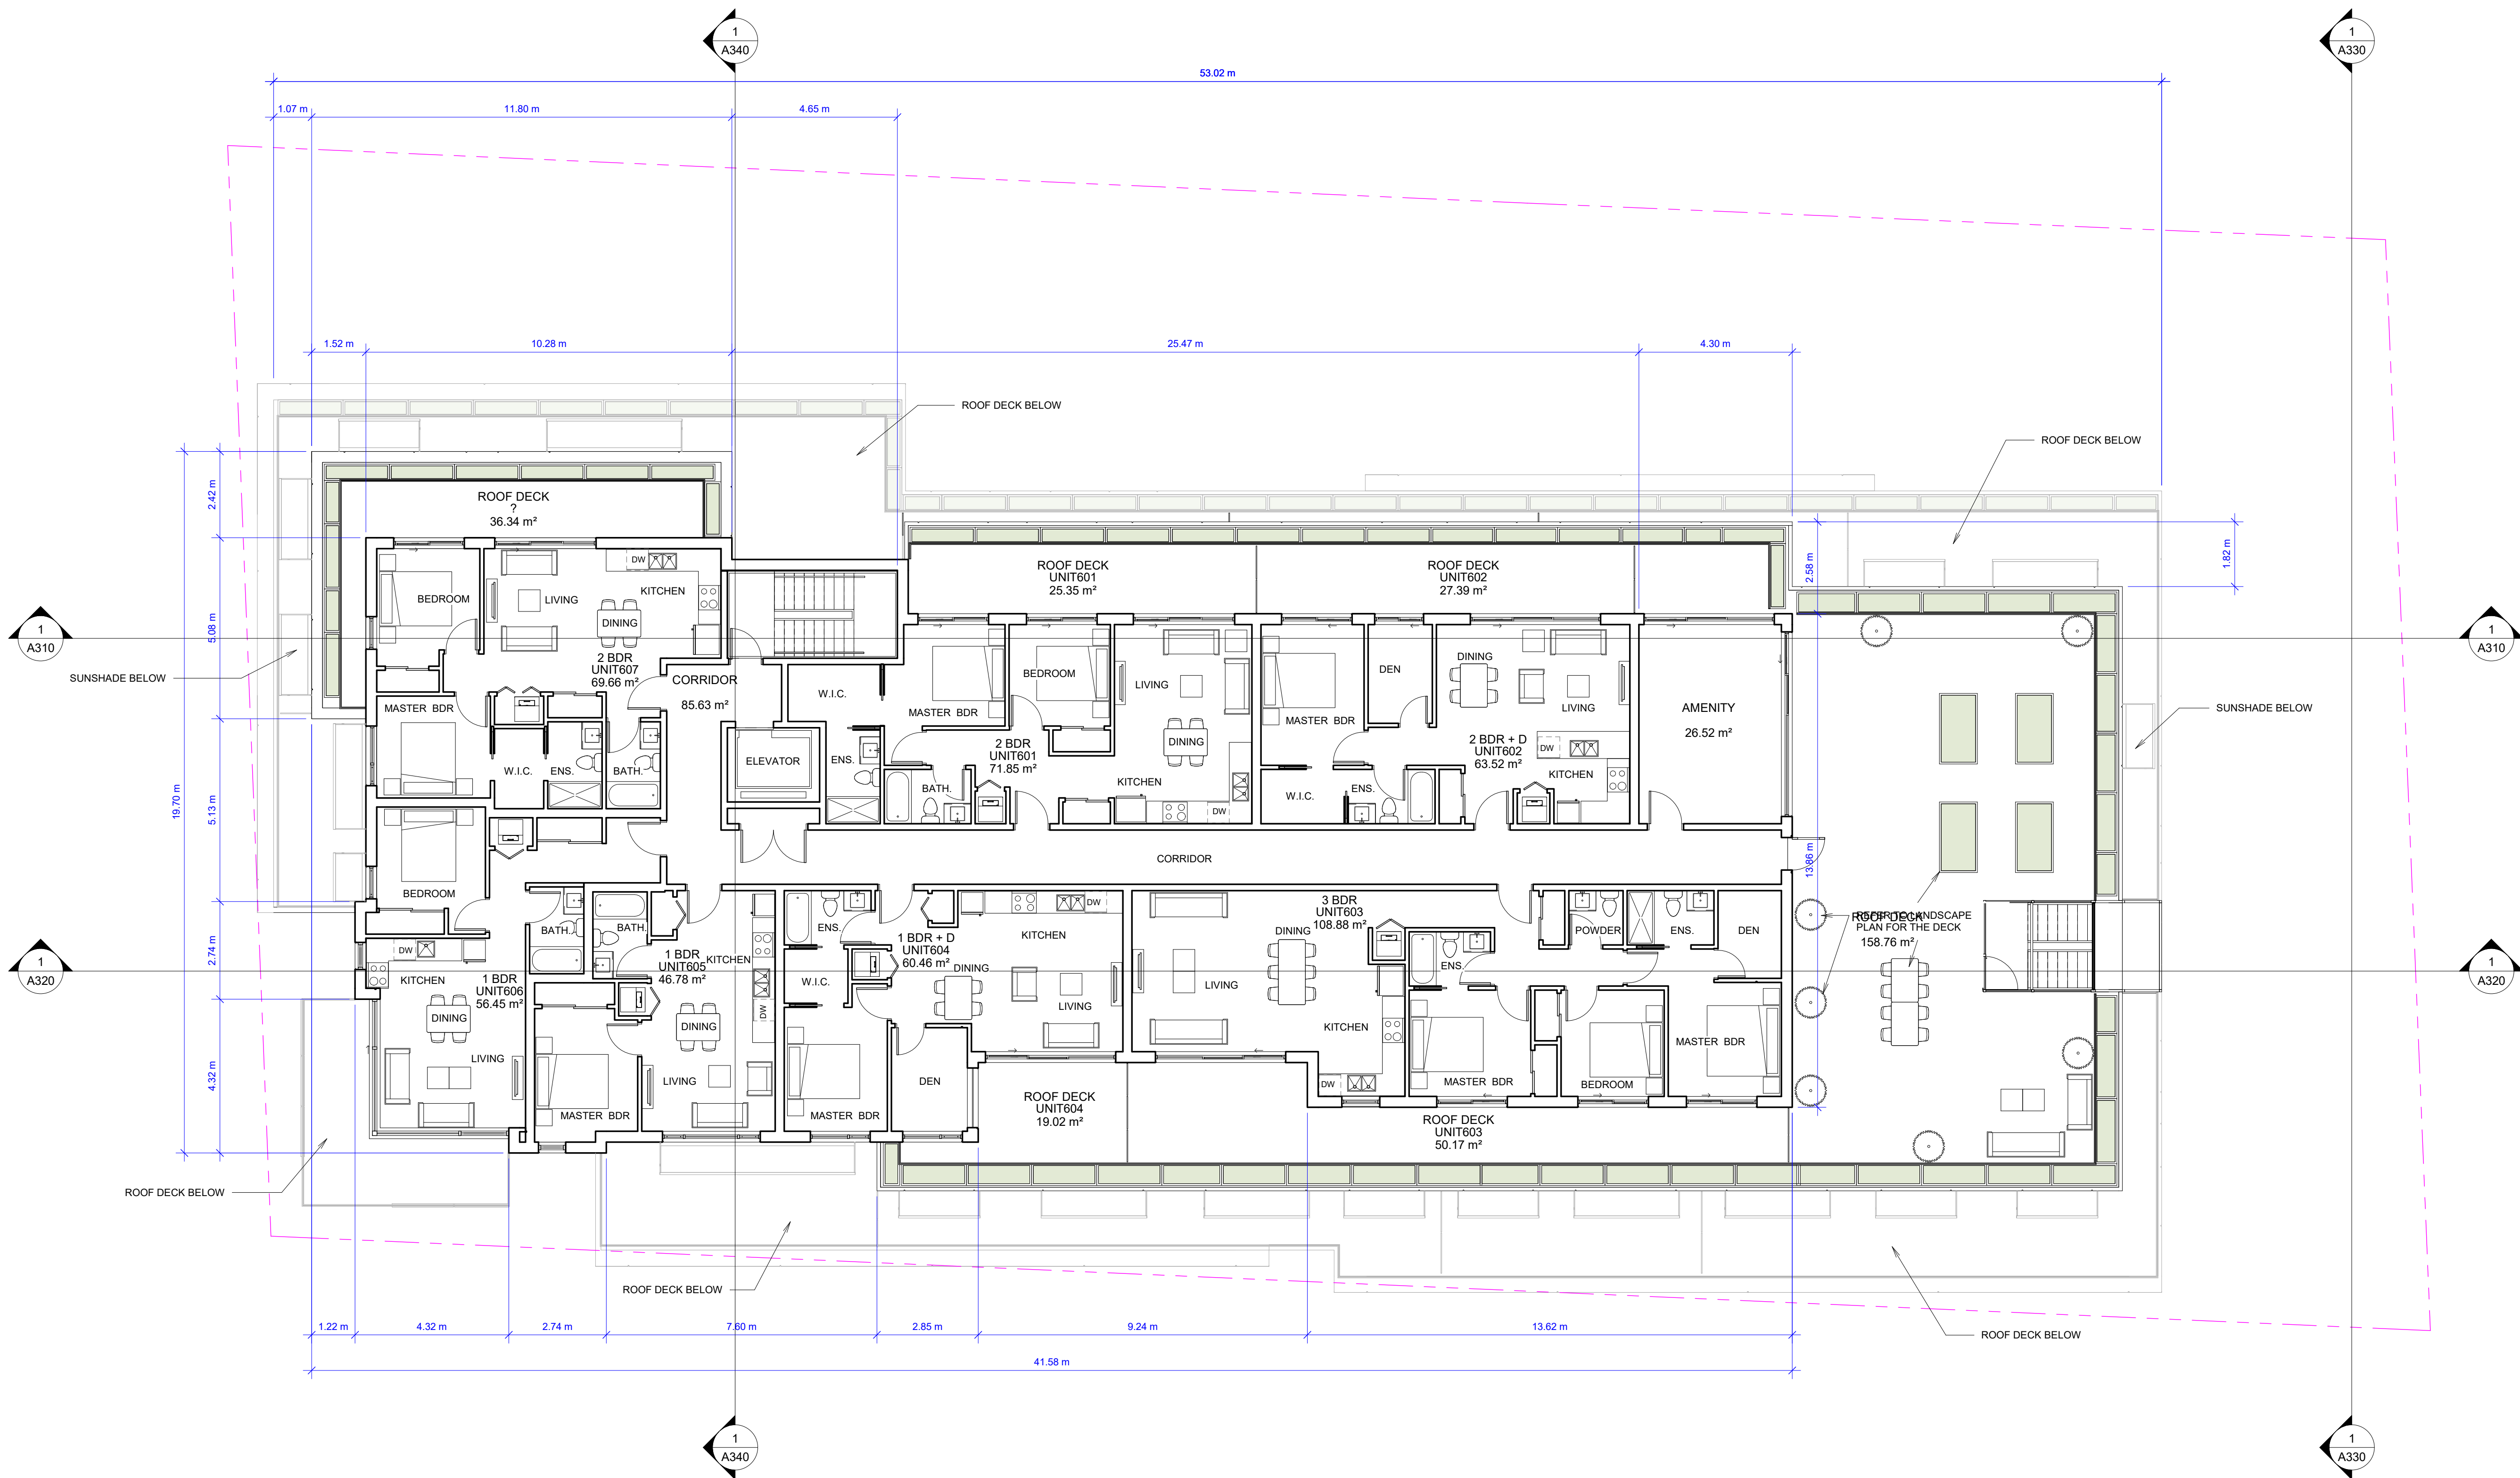

ARCHITECTS

1645 West 5th Avenue
Vancouver, BC V6J 1N5

Tel: (604) 872-2595 Fax: (604) 872-2505
Email: office@AMArchitects.com

ANKENMAN MARCHAND

Project:

1938
Jeffrey Sengara
298 ISLAND HIGHWAY
298 Island Highway

Drawing:

LEVEL 6 FLOOR PLAN

Project Status:

RZ

SUBMISSION

Date	Description
(YYYY-MM-DD)	
2020-06-17	Issued for Rezoning

REVISION

No.	Date	Description
-----	------	-------------


All Drawings in this set to be read in conjunction with each other. Any errors or discrepancies to be reported to the Architect before commencing work. Contractors are responsible to ensure that all work is executed to the requirements of the appropriate Building Code Authority.
© Copyright Ankenman Marchand Architects. All rights reserved.

Scale:
1 : 100


DWG. NO:

A160

HELMCKEN RD.

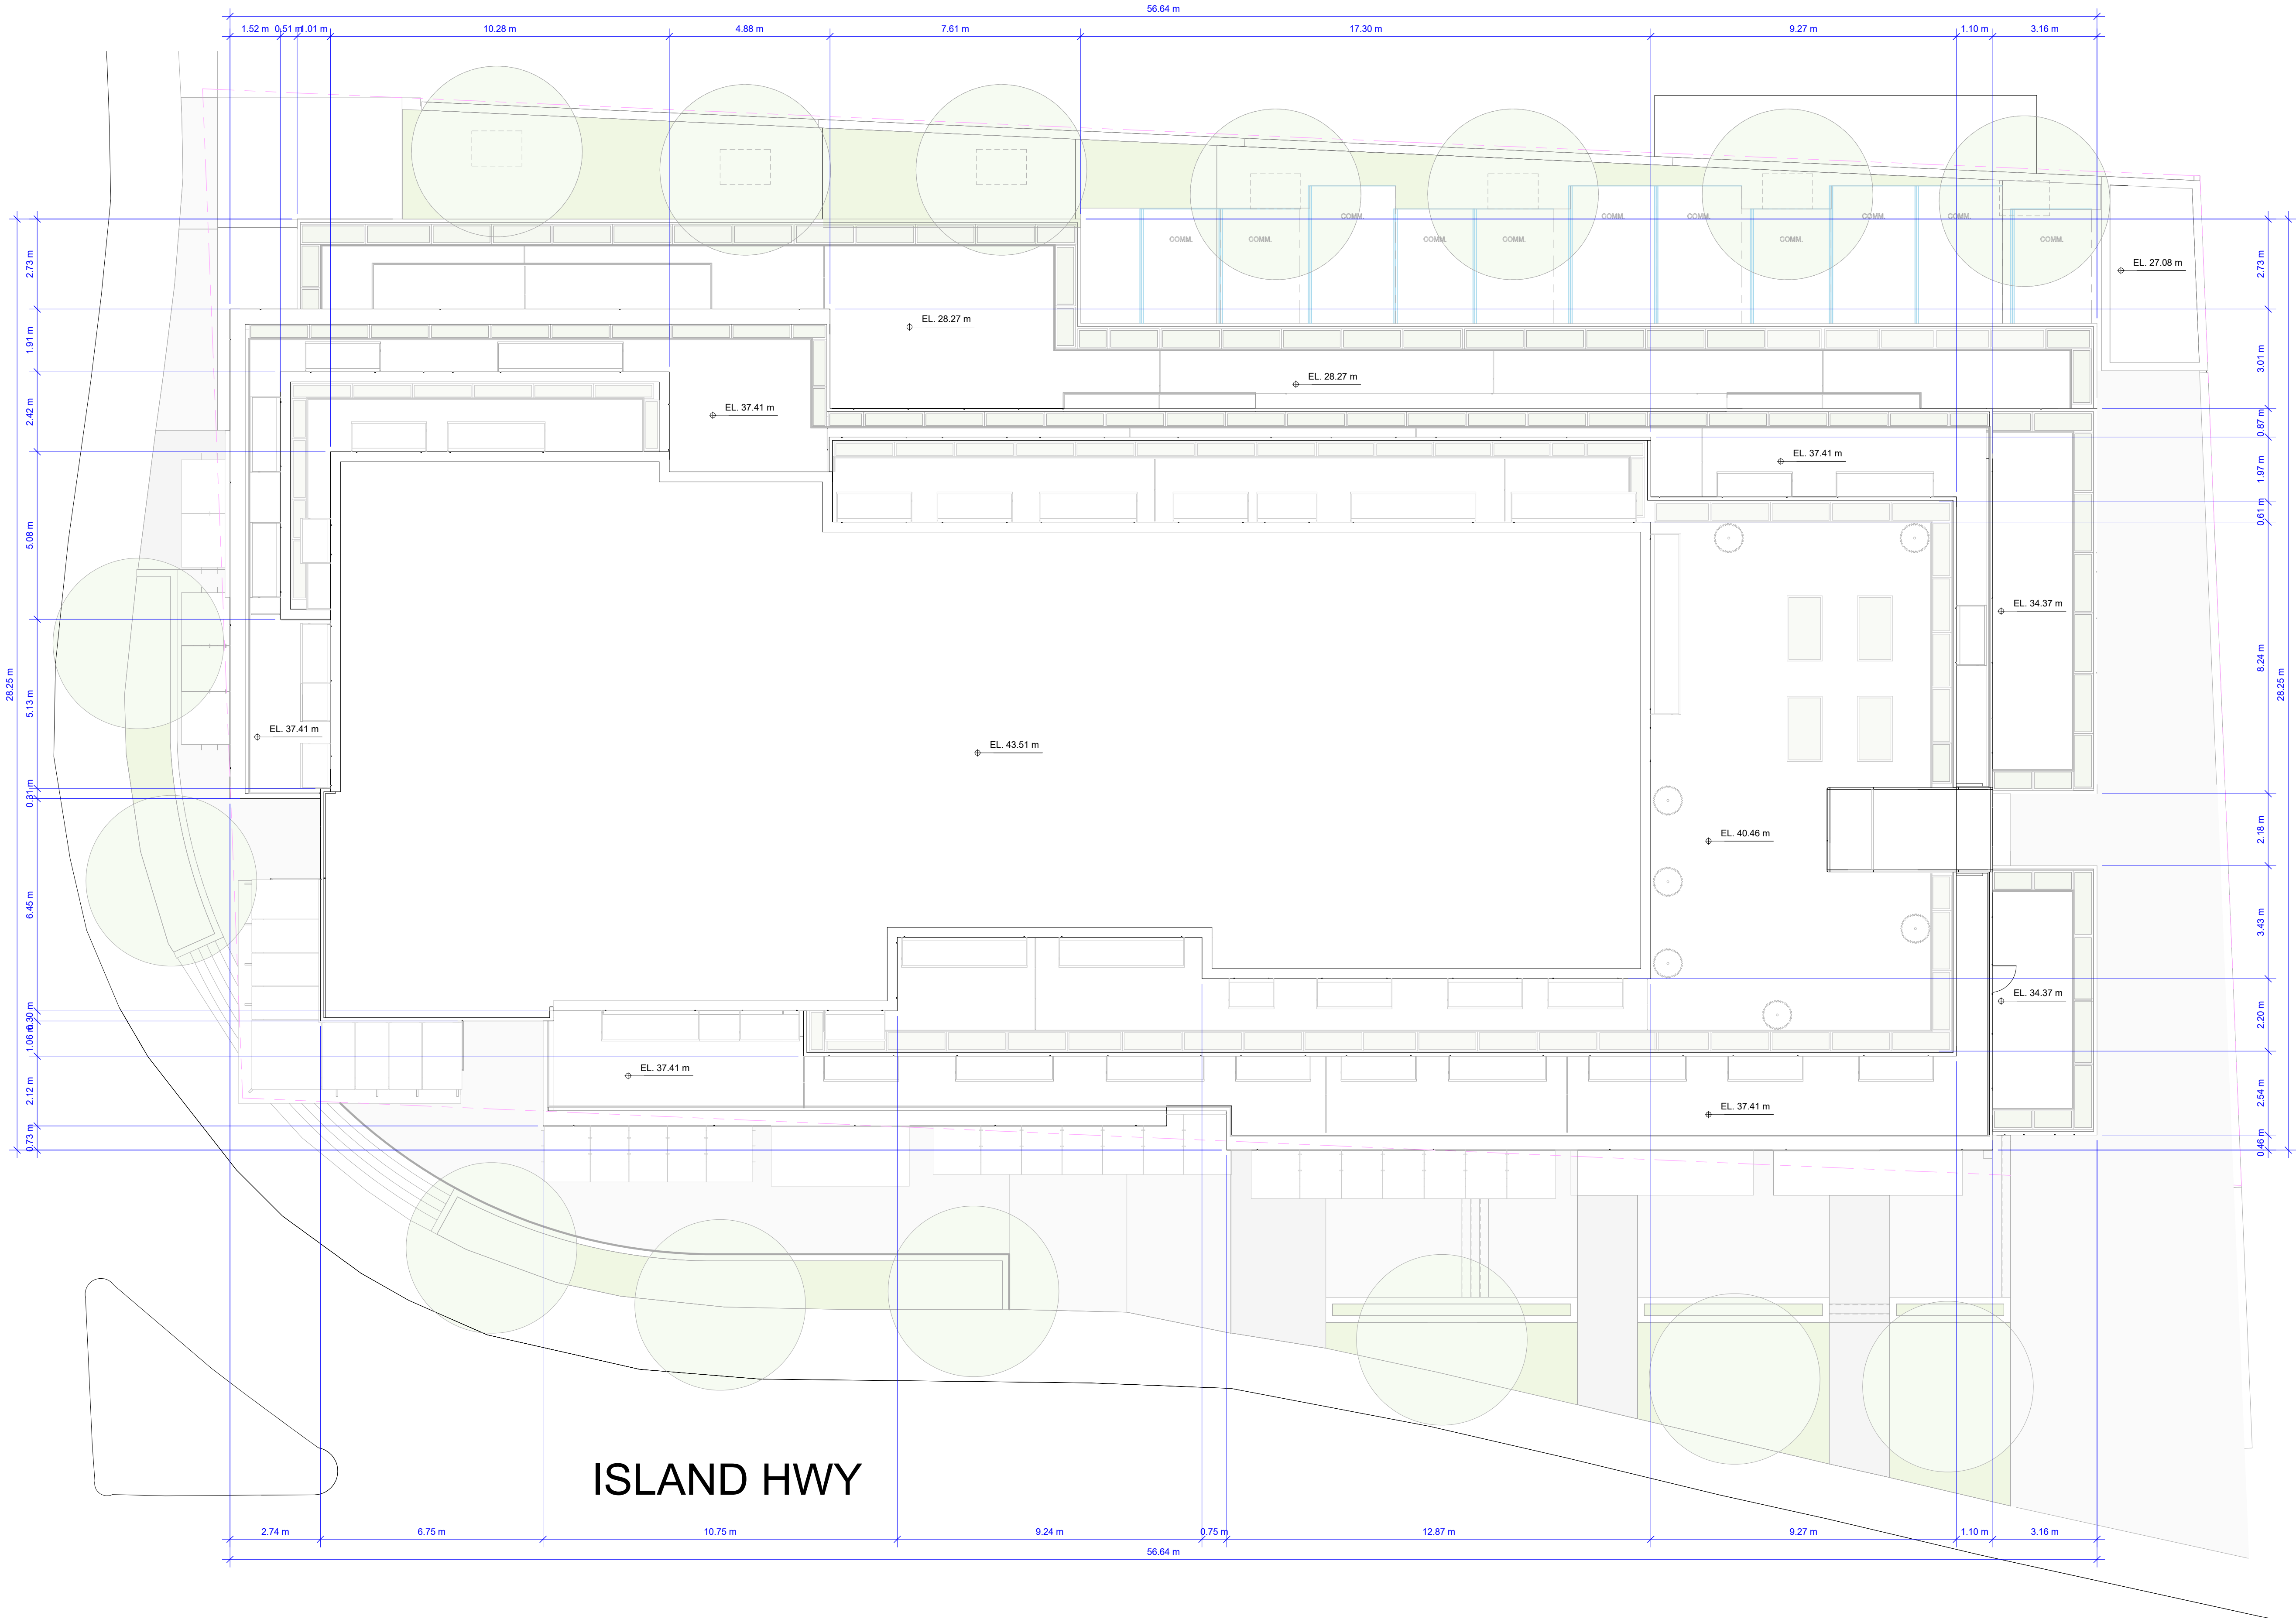

ISLAND HWY

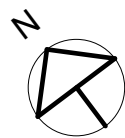

Project:

1938
Jeffrey Sengara
298 ISLAND HIGHWAY
298 Island Highway

Drawing:

ROOF PLAN

Project Status:

RZ

SUBMISSION

Date	Description
(YYYY-MM-DD)	
2020-06-17	Issued for Rezoning

REVISION

No. Date Description

All Drawings in this set to be read in conjunction with each other. Any errors or discrepancies to be reported to the Architect before commencing work. Contractors are responsible to ensure that all work is executed to the requirements of the appropriate Building Code Authority.
© Copyright Ankenman Marchand Architects. All rights reserved.

Scale:
1 : 100

DWG. NO:
A170

E:\000 REVIT LOCAL FILES\1938_01_MAIN_R20_CF_SD_298 Island Way-2_Dimlitar.rvt

Plot Date: 2020-06-17 5:55:09 PM



1 SOUTH ELEVATION
1 : 100

MATERIAL LEGEND	
1	FIBRE CEMENT PANEL SYSTEMS. COLOR: LIGHT GREY.
2	FIBRE CEMENT PANEL SYSTEMS. COLOR: DARK GREY.
3	FIBRE CEMENT PANEL SYSTEMS. COLOR: WHITE.
4	FIBRE CEMENT PANEL. COLOR: ASH, WOOD TEXTURE.
5	FIBER CEMENT PANEL. COLOR: MAHOGANY, WOOD TEXTURE.
6	FIBRE CEMENT PANEL SYSTEMS. COLOR: LIGHT BEIGE.
7	FABRIC AWNING. COLOUR: RED.
9	STOREFRONT GLASS & ALUMINIUM. COLOR: ALUMINUM.
10	METAL & AND GLASS GUARD RAIL. COLOR: ALUMINUM.
11	VINYL WINDOWS COLOR: CHARCOAL.
17	CAST-IN-PLACE CONCRETE.
18	ALUMINUM WINDOW. COLOR: CHARCOAL.
19	METAL SUNSHADE. COLOR: ALUMINUM.
20	WOOD & AND GLASS CANOPY.
22	METAL AND GLASS CURTAIN WALL.COLOR: ALUMINUM.
23	METAL AND GLASS CURTAIN WALL.COLOR: CHARCOAL.

Project:
1938
Jeffrey Sengara
298 ISLAND HIGHWAY
298 Island Highway

Drawing:
ELEVATION - SOUTH

Project Status:
RZ

SUBMISSION	
Date	Description
(YYYY-MM-DD)	
2020-06-17	Issued for Rezoning

REVISION		
No.	Date	Description

All Drawings in this set to be read in conjunction with each other. Any errors or discrepancies to be reported to the Architect before commencing work. Contractors are responsible to ensure that all work is executed to the requirements of the appropriate Building Code Authority.
© Copyright Ankenman Marchand Architects. All rights reserved.

E:\000 REVIT LOCAL FILES\1938_01_MAIN_R20_CF_SD_298 Island Way-2_Dimlitar.rvt

Plot Date: 2020-06-17 5:55:24 PM

MATERIAL LEGEND	
1	FIBRE CEMENT PANEL SYSTEMS. COLOR: LIGHT GREY.
2	FIBRE CEMENT PANEL SYSTEMS. COLOR: DARK GREY.
3	FIBRE CEMENT PANEL SYSTEMS. COLOR: WHITE.
4	FIBRE CEMENT PANEL. COLOR: ASH, WOOD TEXTURE.
5	FIBER CEMENT PANEL. COLOR: MAHOGANY, WOOD TEXTURE.
6	FIBRE CEMENT PANEL SYSTEMS. COLOR: LIGHT BEIGE.
7	FABRIC AWNING. COLOUR: RED.
9	STOREFRONT GLASS & ALUMINIUM. COLOR: ALUMINUM.
10	METAL & AND GLASS GUARD RAIL. COLOR: ALUMINUM.
11	VINYL WINDOWS COLOR: CHARCOAL.
17	CAST-IN-PLACE CONCRETE.
18	ALUMINUM WINDOW. COLOR: CHARCOAL.
19	METAL SUNSHADE. COLOR: ALUMINUM.
20	WOOD & AND GLASS CANOPY.
22	METAL AND GLASS CURTAIN WALL.COLOR: ALUMINUM.
23	METAL AND GLASS CURTAIN WALL.COLOR: CHARCOAL.



1 WEST ELEVATION
1 : 100

ARCHITECTS

1645 West 5th Avenue
Vancouver, BC V6J 1N5

Tel: (604) 872-2595 Fax: (604) 872-2505
Email: office@AMArchitects.com

ANKENMAN MARCHAND

Project:

1938
Jeffrey Sengara
298 ISLAND HIGHWAY
298 Island Highway

Drawing:

ELEVATION - WEST

Project Status:

RZ

SUBMISSION

Date	Description
(YYYY-MM-DD)	

2020-06-17 Issued for Rezoning

REVISION

No. Date Description

All Drawings in this set to be read in conjunction with each other. Any errors or discrepancies to be reported to the Architect before commencing work. Contractors are responsible to ensure that all work is executed to the requirements of the appropriate Building Code Authority.
© Copyright Ankenman Marchand Architects. All rights reserved.

Scale:
1 : 100

DWG. NO:

A210

E:\000 REVIT LOCAL FILES\1938_01_MAIN_R20_CF_SD_298 Island Way-2_Dimlitar.rvt

Plot Date: 2020-06-17 5:55:46 PM

MATERIAL LEGEND	
1	FIBRE CEMENT PANEL SYSTEMS. COLOR: LIGHT GREY.
2	FIBRE CEMENT PANEL SYSTEMS. COLOR: DARK GREY.
3	FIBRE CEMENT PANEL SYSTEMS. COLOR: WHITE.
4	FIBRE CEMENT PANEL. COLOR: ASH, WOOD TEXTURE.
5	FIBER CEMENT PANEL. COLOR: MAHOGANY, WOOD TEXTURE.
6	FIBRE CEMENT PANEL SYSTEMS. COLOR: LIGHT BEIGE.
7	FABRIC AWNING. COLOUR: RED.
9	STOREFRONT GLASS & ALUMINIUM. COLOR: ALUMINUM.
10	METAL & AND GLASS GUARD RAIL. COLOR: ALUMINUM.
11	VINYL WINDOWS COLOR: CHARCOAL.
17	CAST-IN-PLACE CONCRETE.
18	ALUMINUM WINDOW. COLOR: CHARCOAL.
19	METAL SUNSHADE. COLOR: ALUMINUM.
20	WOOD & AND GLASS CANOPY.
22	METAL AND GLASS CURTAIN WALL.COLOR: ALUMINUM.
23	METAL AND GLASS CURTAIN WALL.COLOR: CHARCOAL.



ARCHITECTS

1645 West 5th Avenue
Vancouver, BC V6J 1N5

Tel: (604) 872-2595 Fax: (604) 872-2505
Email: office@AMArchitects.com

ANKENMAN MARCHAND

Project:

1938
Jeffrey Sengara
298 ISLAND HIGHWAY
298 Island Highway

Drawing:

ELEVATION - NORTH

Project Status:

RZ

SUBMISSION

Date	Description
(YYYY-MM-DD)	
2020-06-17	Issued for Rezoning

REVISION

No.	Date	Description

All Drawings in this set to be read in conjunction with each other. Any errors or discrepancies to be reported to the Architect before commencing work. Contractors are responsible to ensure that all work is executed to the requirements of the appropriate Building Code Authority.
© Copyright Ankenman Marchand Architects. All rights reserved.

Scale:
1 : 100


DWG. NO:

A220

E:\000 REVIT LOCAL FILES\1938_01_MAIN_R20_CF_SD_298 Island Way-2_Dimlitar.rvt

Plot Date: 2020-06-17 5:56:03 PM

MATERIAL LEGEND	
1	FIBRE CEMENT PANEL SYSTEMS. COLOR: LIGHT GREY.
2	FIBRE CEMENT PANEL SYSTEMS. COLOR: DARK GREY.
3	FIBRE CEMENT PANEL SYSTEMS. COLOR: WHITE.
4	FIBRE CEMENT PANEL. COLOR: ASH, WOOD TEXTURE.
5	FIBER CEMENT PANEL. COLOR: MAHOGANY, WOOD TEXTURE.
6	FIBRE CEMENT PANEL SYSTEMS. COLOR: LIGHT BEIGE.
7	FABRIC AWNING. COLOUR: RED.
9	STOREFRONT GLASS & ALUMINIUM. COLOR: ALUMINUM.
10	METAL & AND GLASS GUARD RAIL. COLOR: ALUMINUM.
11	VINYL WINDOWS COLOR: CHARCOAL.
17	CAST-IN-PLACE CONCRETE.
18	ALUMINUM WINDOW. COLOR: CHARCOAL.
19	METAL SUNSHADE. COLOR: ALUMINUM.
20	WOOD & AND GLASS CANOPY.
22	METAL AND GLASS CURTAIN WALL.COLOR: ALUMINUM.
23	METAL AND GLASS CURTAIN WALL.COLOR: CHARCOAL

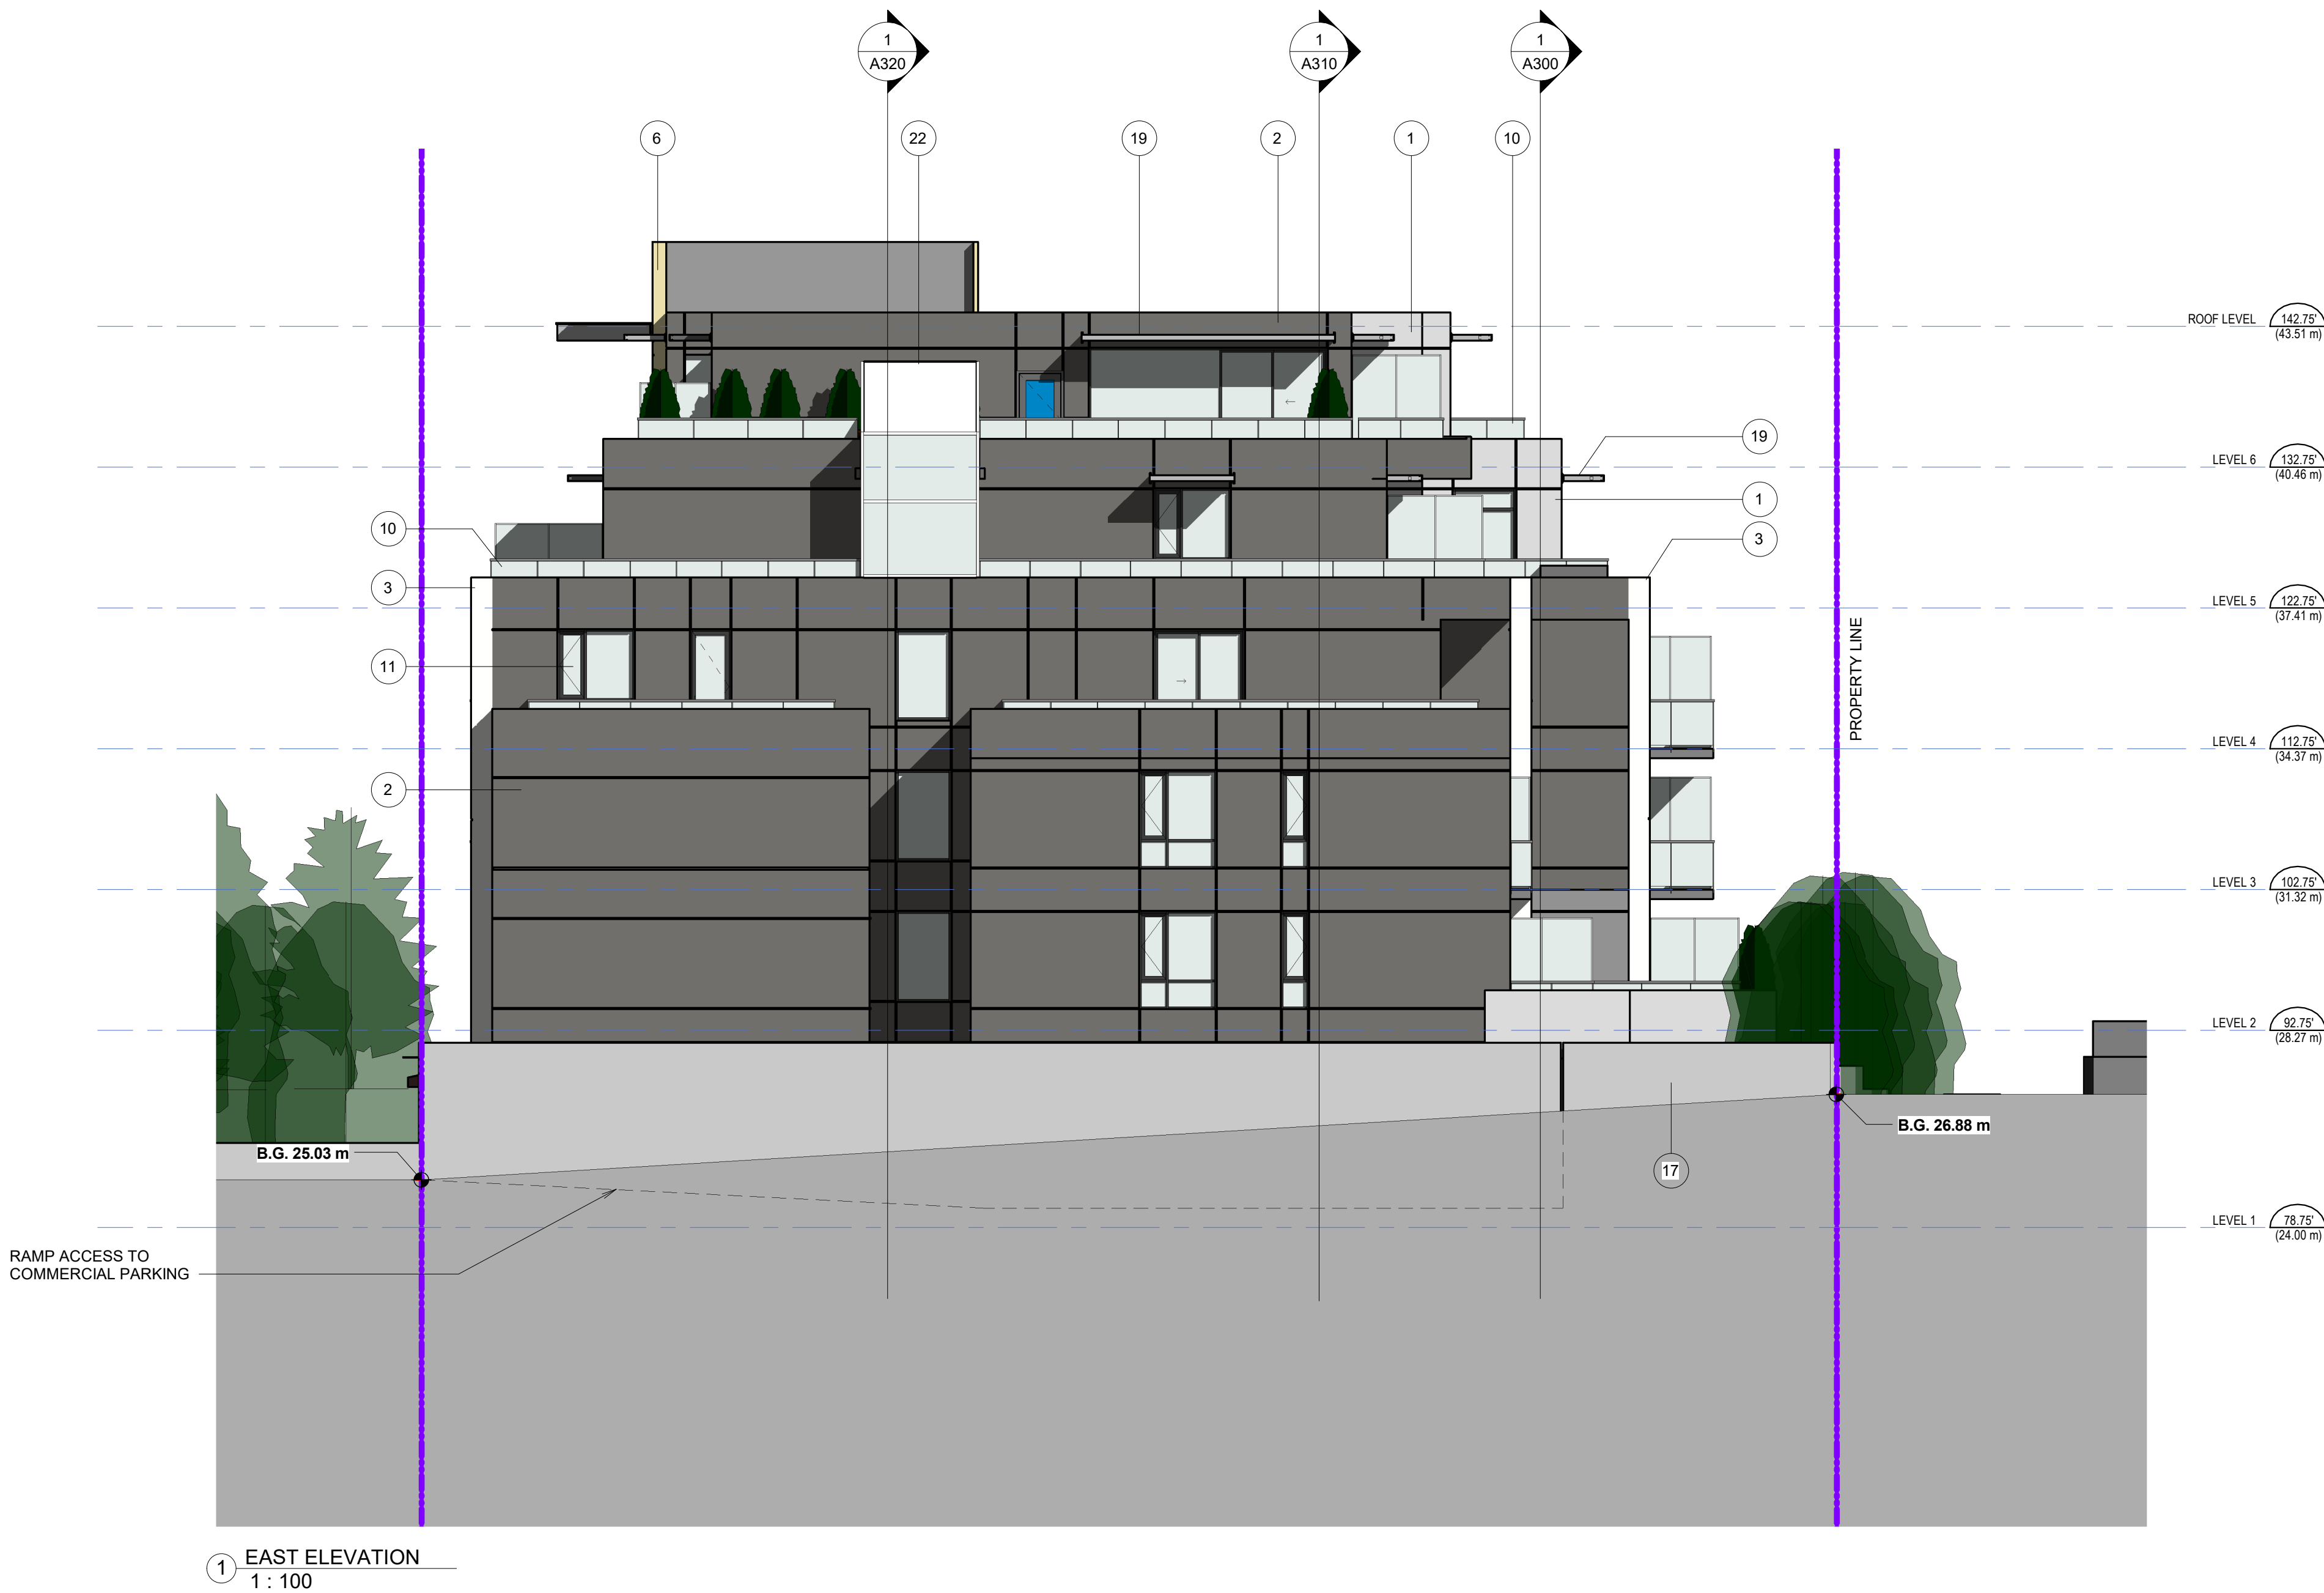

ARCHITECTS

1645 West 5th Avenue
Vancouver, BC V6J 1N5

Tel: (604) 872-2595 Fax: (604) 872-2505
Email: office@AMArchitects.com

ANKENMAN MARCHAND

Project:

1938
Jeffrey Sengara
298 ISLAND HIGHWAY
298 Island Highway

Drawing:

ELEVATION - EAST

Project Status:

RZ

SUBMISSION

Date (YYYY-MM-DD)	Description
2020-06-17	Issued for Rezoning


REVISION

No. Date Description

All Drawings in this set to be read in conjunction with each other. Any errors or discrepancies to be reported to the Architect before commencing work. Contractors are responsible to ensure that all work is executed to the requirements of the appropriate Building Code Authority.
© Copyright Ankenman Marchand Architects. All rights reserved.

Scale:
1 : 100

DWG. NO:
A230

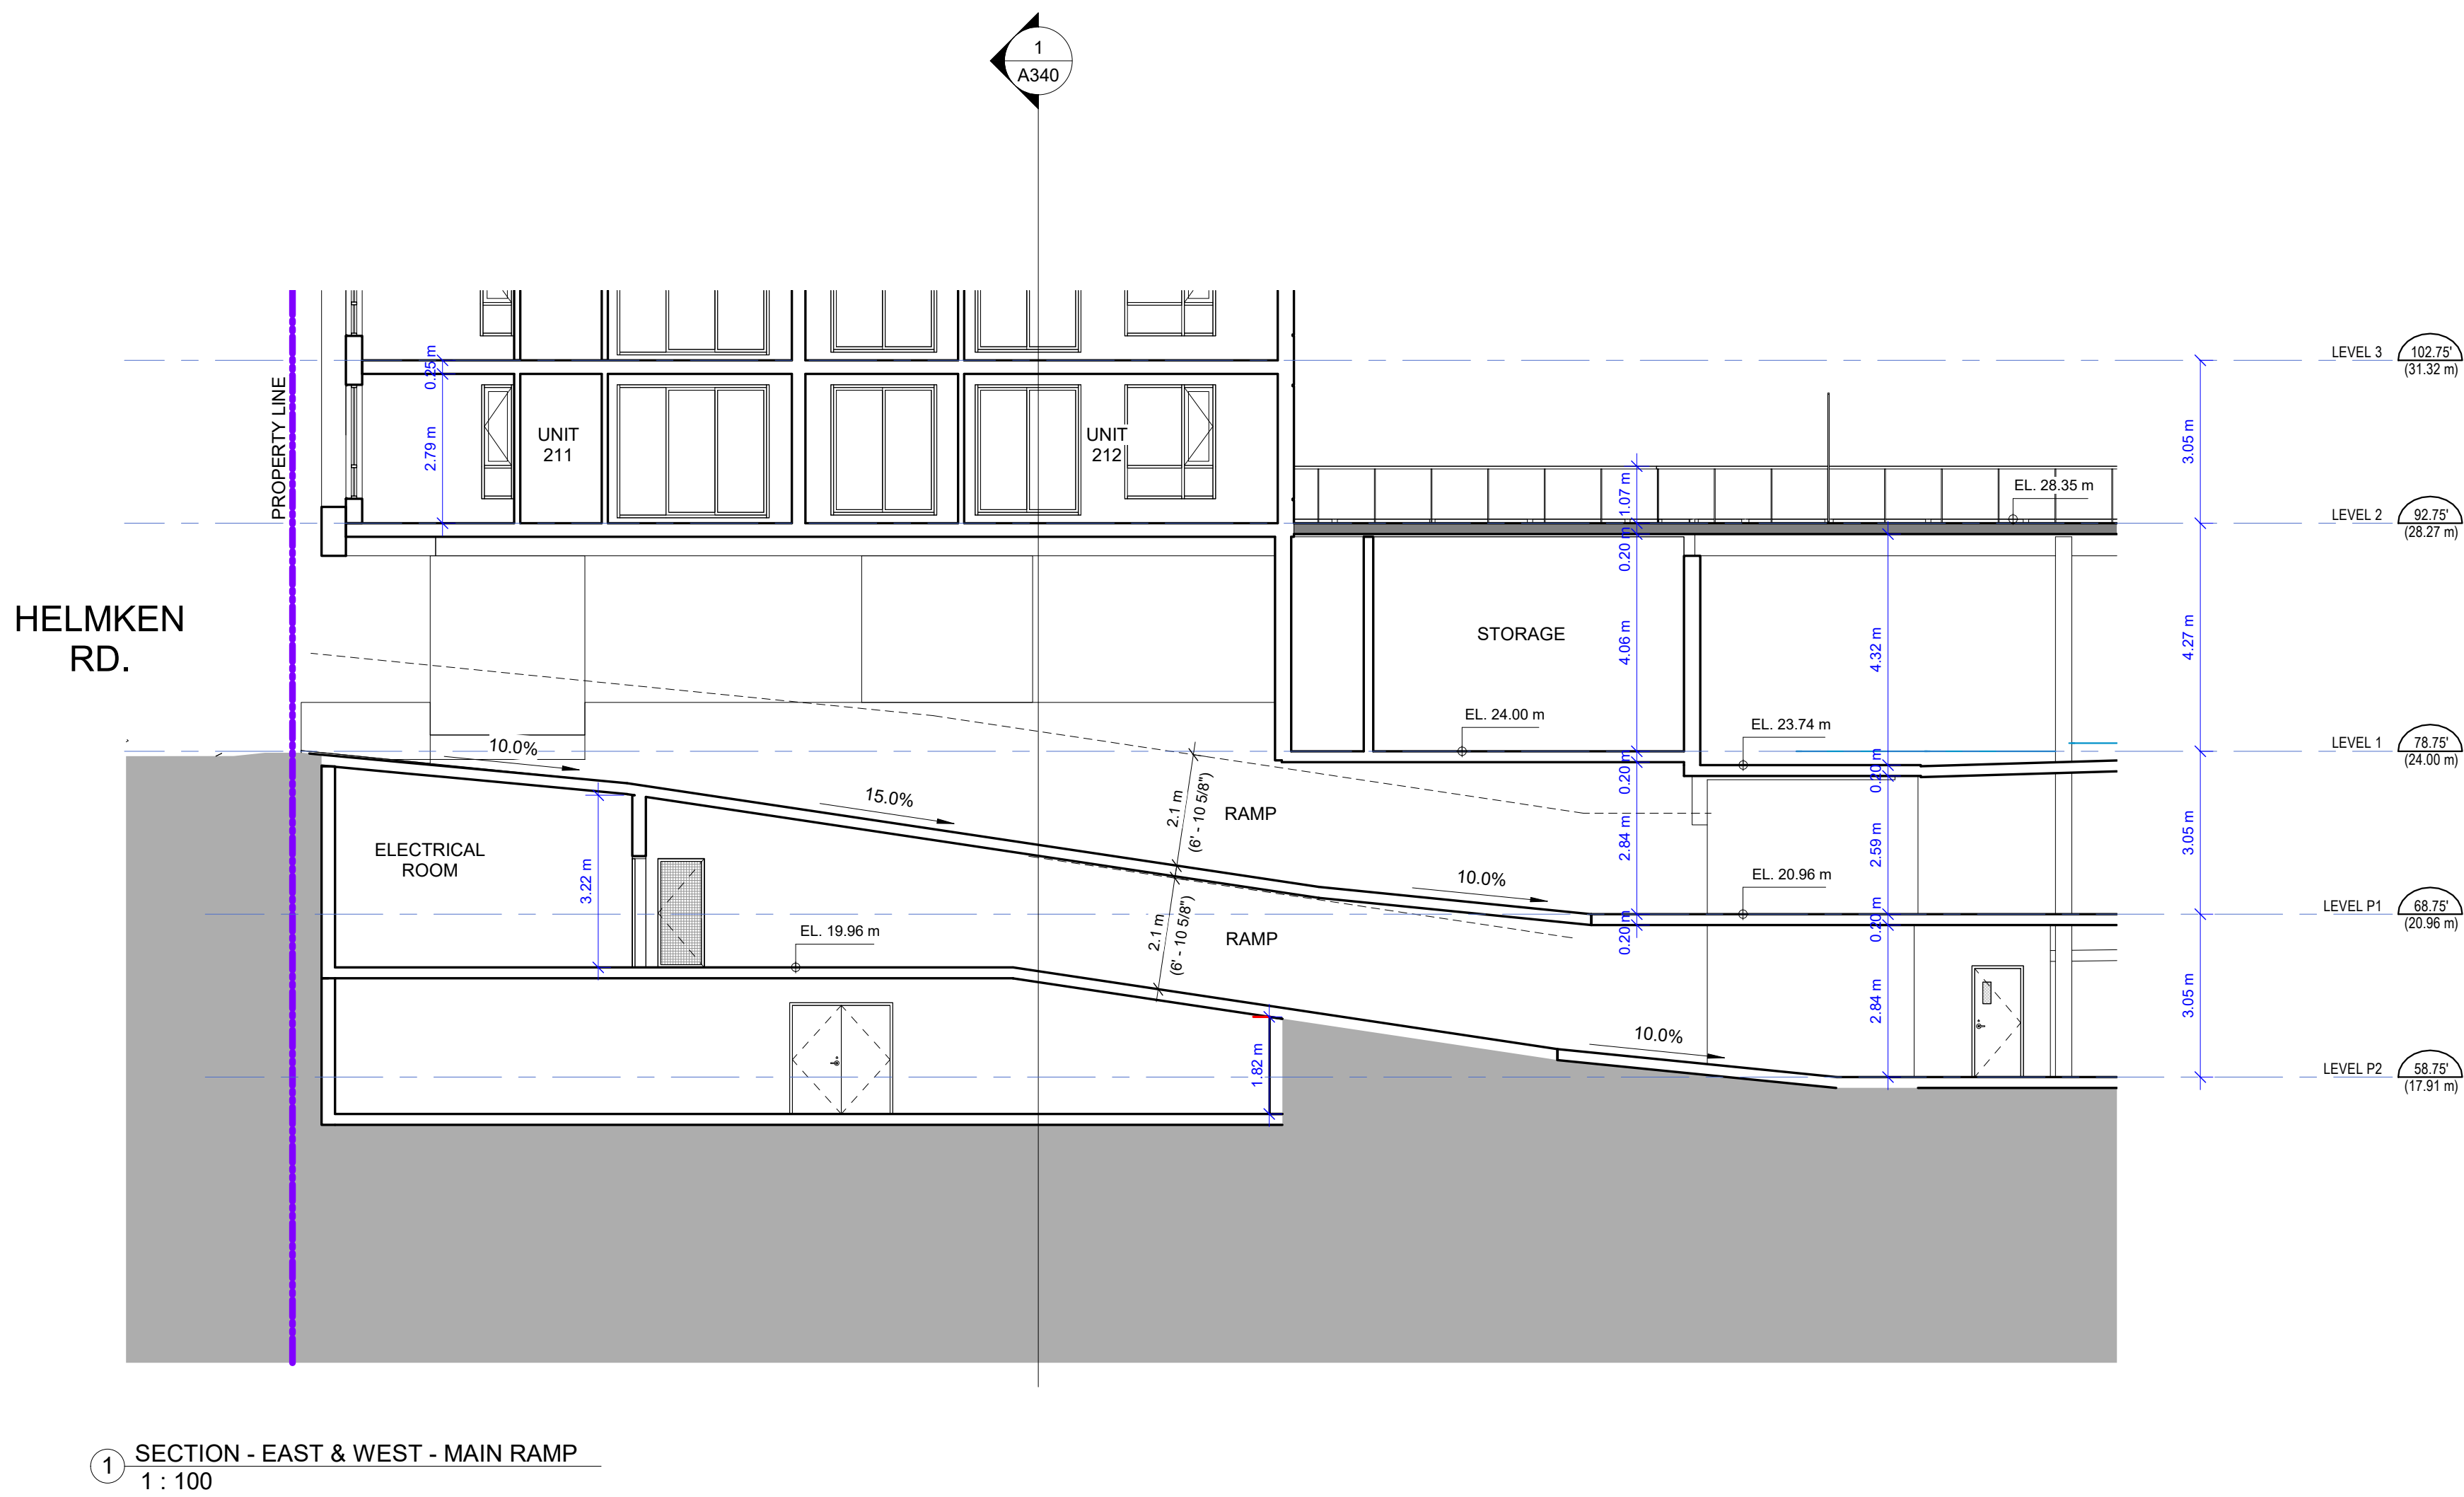

Project:
1938
Jeffrey Sengara
298 ISLAND HIGHWAY
298 Island Highway

Drawing:
SECTION 1 - EAST & WEST - MAIN RAMP

Project Status:
RZ

SUBMISSION	
Date	Description
(YYYY-MM-DD)	
2020-06-17	Issued for Rezoning

REVISION		
No.	Date	Description

All Drawings in this set to be read in conjunction with each other. Any errors or discrepancies to be reported to the Architect before commencing work. Contractors are responsible to ensure that all work is executed to the requirements of the appropriate Building Code Authority.
© Copyright Ankenman Marchand Architects. All rights reserved.

Tel: (604) 872-2595 Fax: (604) 872-2505
Email: office@AMArchitects.com

A310



1 SECTION - EAST & WEST - STAIR
1 : 100

Tel: (604) 872-2595 Fax: (604) 872-2505
Email: office@AMArchitects.com

Jeffrey Sengara
298 ISLAND HIGHWAY
298 Island Highway

Project Status:
RZ

[illegible][illegible]


Scale: 1 : 100	DWG. NO: A320
-------------------	-------------------------



1 SECTION - EAST & WEST
1 : 100

E:\000 REVIT LOCAL FILES\1938_01_MAIN_R20_CF_SD_298 Island Way-2_Dimltar.rvt

Plot Date: 2020-06-17 5:56:09 PM

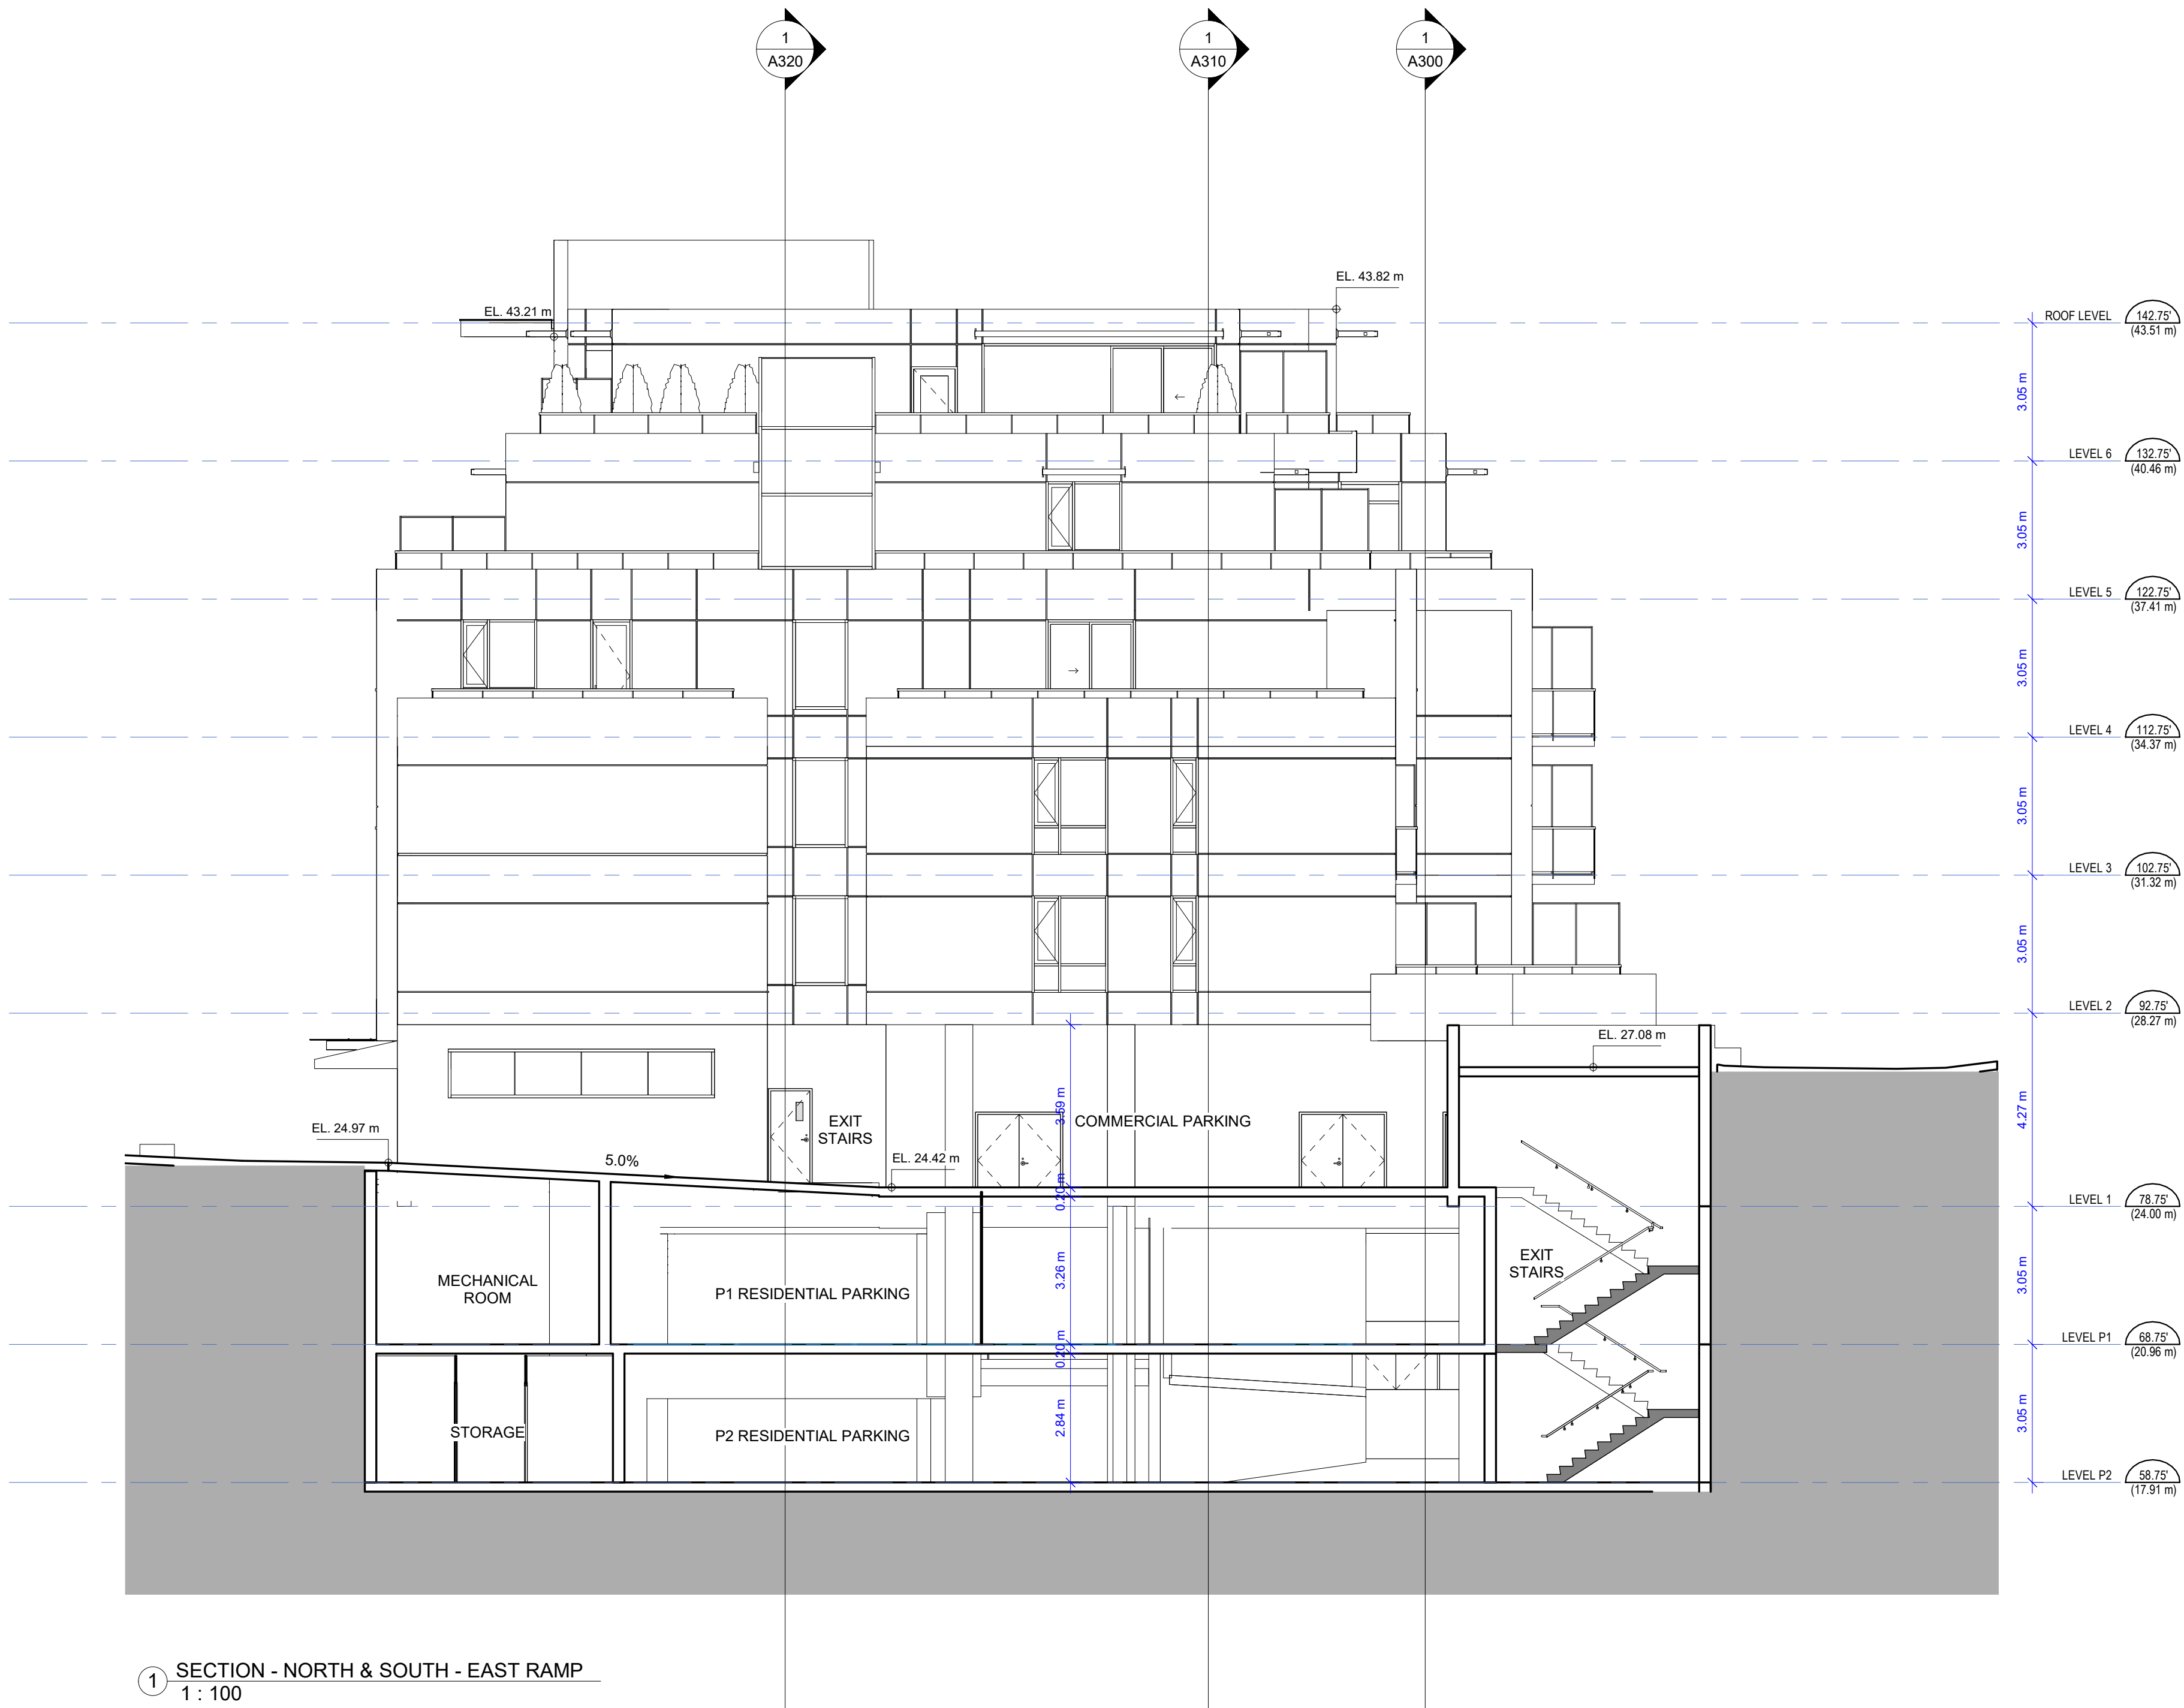

Project:
1938
Jeffrey Sengara
298 ISLAND HIGHWAY
298 Island Highway

Drawing:
SECTION 4 - NORTH & SOUTH - RAMP


Project Status:
RZ

SUBMISSION	
Date	Description
(YYYY-MM-DD)	
2020-06-17	Issued for Rezoning

REVISION		
No.	Date	Description

All Drawings in this set to be read in conjunction with each other. Any errors or discrepancies to be reported to the Architect before commencing work. Contractors are responsible to ensure that all work is executed to the requirements of the appropriate Building Code Authority.

© Copyright Ankenman Marchand Architects. All rights reserved.

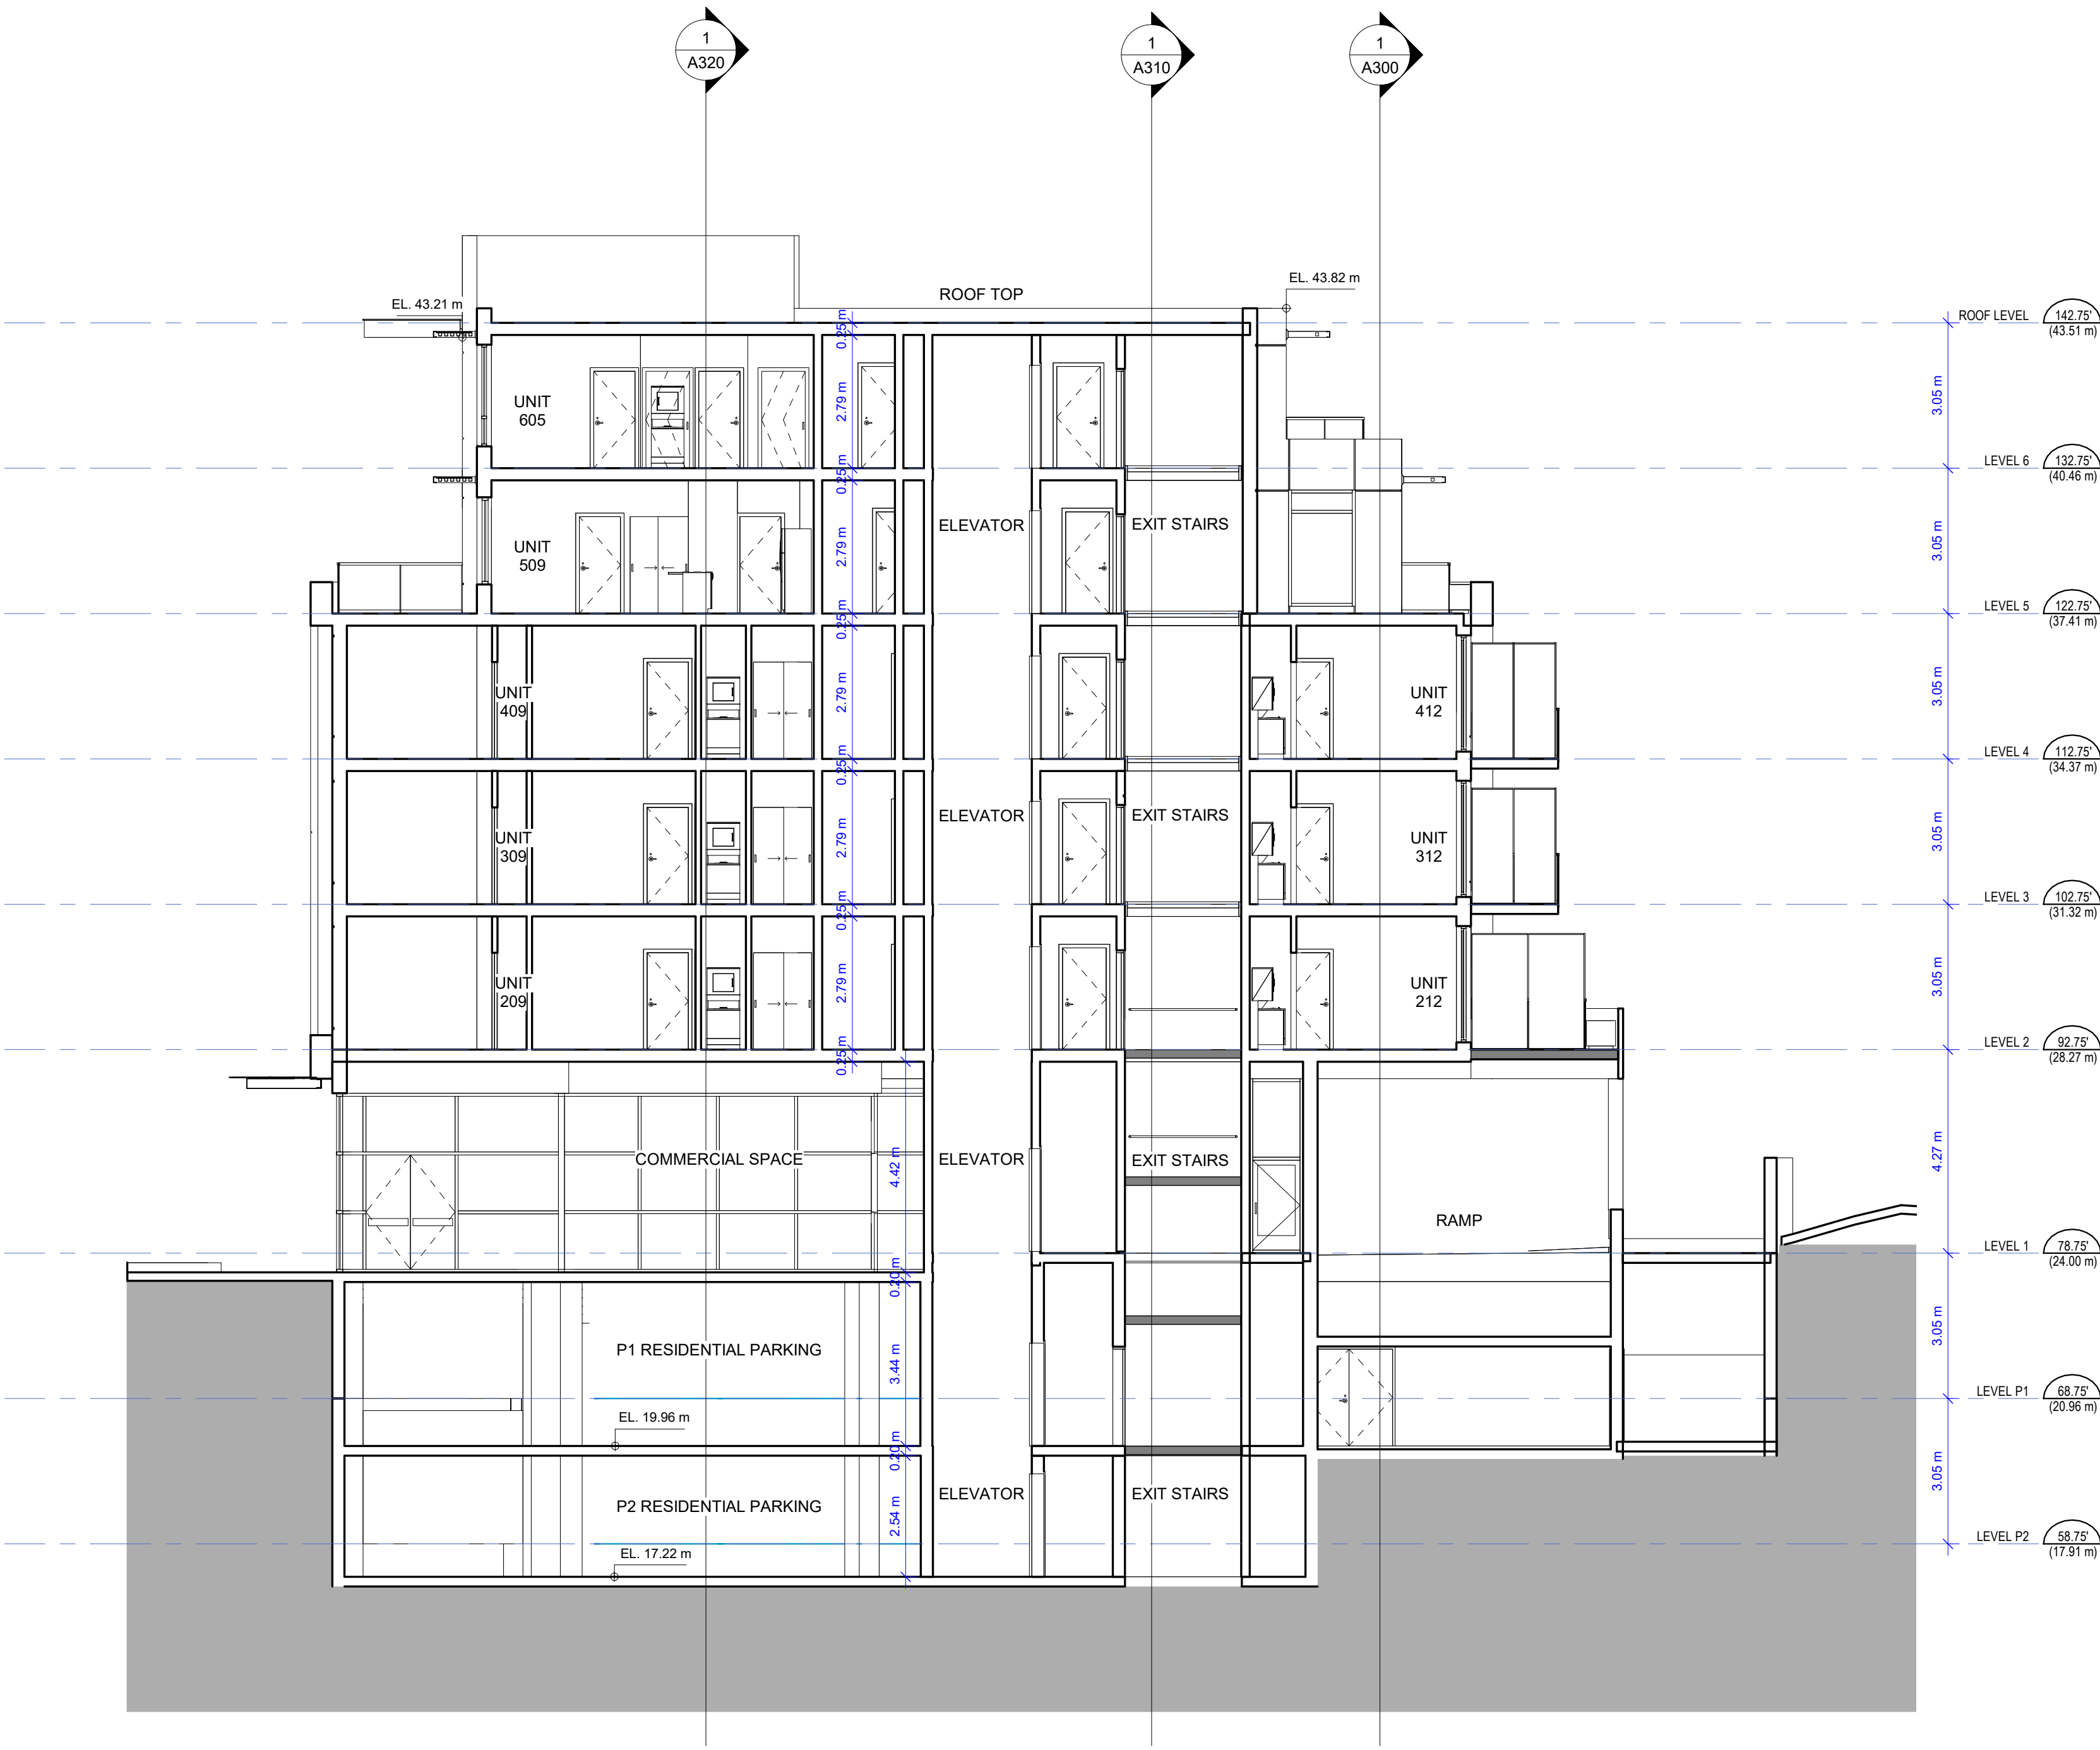

Project:

1938
Jeffrey Sengara
298 ISLAND HIGHWAY
298 Island Highway

Drawing:

SECTION 5 - NORTH & SORTH

Project Status:

RZ

SUBMISSION

Date	Description
(YYYY-MM-DD)	
2020-06-17	Issued for Rezoning

REVISION

No.	Date	Description

All Drawings in this set to be read in conjunction with each other. Any errors or discrepancies to be reported to the Architect before commencing work. Contractors are responsible to ensure that all work is executed to the requirements of the appropriate Building Code Authority.
© Copyright Ankenman Marchand Architects. All rights reserved.

Scale:
1 : 100

DWG. NO:
A340



Project:

1938
Jeffrey Sengara
298 ISLAND HIGHWAY
298 Island Highway

Drawing:

3D REPRESENTATIONS

Project Status:

RZ

SUBMISSION	
Date	Description
(YYYY-MM-DD)	
2020-06-17	Issued for Rezoning

REVISION		
No.	Date	Description

All Drawings in this set to be read in conjunction with each other. Any errors or discrepancies to be reported to the Architect before commencing work. Contractors are responsible to ensure that all work is executed to the requirements of the appropriate Building Code Authority.
© Copyright Ankenman Marchand Architects. All rights reserved.

Scale:	DWG. NO:
	A600

E:\000 REVIT LOCAL FILES\1938_01_MAIN_R20_CF_SD_298 Island Way-2_Dimilitar.rvt

Plot Date: 2020-06-17 5:58:22 PM



ARCHITECTS

1645 West 5th Avenue
Vancouver, BC V6J 1N5

Tel: (604) 872-2595 Fax: (604) 872-2505
Email: office@AMArchitects.com

ANKENMAN MARCHAND

Project:

1938
Jeffrey Sengara
298 ISLAND HIGHWAY
298 Island Highway

Drawing:

3D REPRESENTATIONS

Project Status:

RZ

SUBMISSION	
Date	Description
(YYYY-MM-DD)	
2020-06-17	Issued for Rezoning

REVISION		
No.	Date	Description

All Drawings in this set to be read in conjunction with each other. Any errors or discrepancies to be reported to the Architect before commencing work. Contractors are responsible to ensure that all work is executed to the requirements of the appropriate Building Code Authority.
© Copyright Ankenman Marchand Architects. All rights reserved.


Scale:	DWG. NO:
	A610



LEVEL 1 - AREAS				
LEVEL	UNIT #	UNIT TYPE	AREA (m2)	AREA (SF)
LEVEL 1		RESIDENTIAL LOBBY	65.7 m²	707.18 SF
LEVEL 1		EXIT CORRIDOR	46.66 m²	502.29 SF
LEVEL 1		EXIT STAIR	14.64 m²	157.57 SF
LEVEL 1	1	COMMERCIAL	559.31 m²	6020.4 SF
TOTAL			686.32 m²	7387.44 SF

AREA LEGEND

- Amenity
- Commercial Circulation
- Commercial Service
- Commercial Unit
- Residential Circulation
- Residential Service

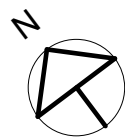

Project:
1938
Jeffrey Sengara
298 ISLAND HIGHWAY
298 Island Highway

Drawing:
AREAS - LEVEL 1


Project Status:
RZ

SUBMISSION	
Date	Description
(YYYY-MM-DD)	
2020-06-17	Issued for Rezoning

REVISION		
No.	Date	Description

All Drawings in this set to be read in conjunction with each other. Any errors or discrepancies to be reported to the Architect before commencing work. Contractors are responsible to ensure that all work is executed to the requirements of the appropriate Building Code Authority.
© Copyright Ankenman Marchand Architects. All rights reserved.

E:\000 REVIT LOCAL FILES\1938_01_MAIN_R20_CF_SD_298 Island Way-2_Dimlitar.rvt
Plot Date: 2020-06-17 5:56:27 PM

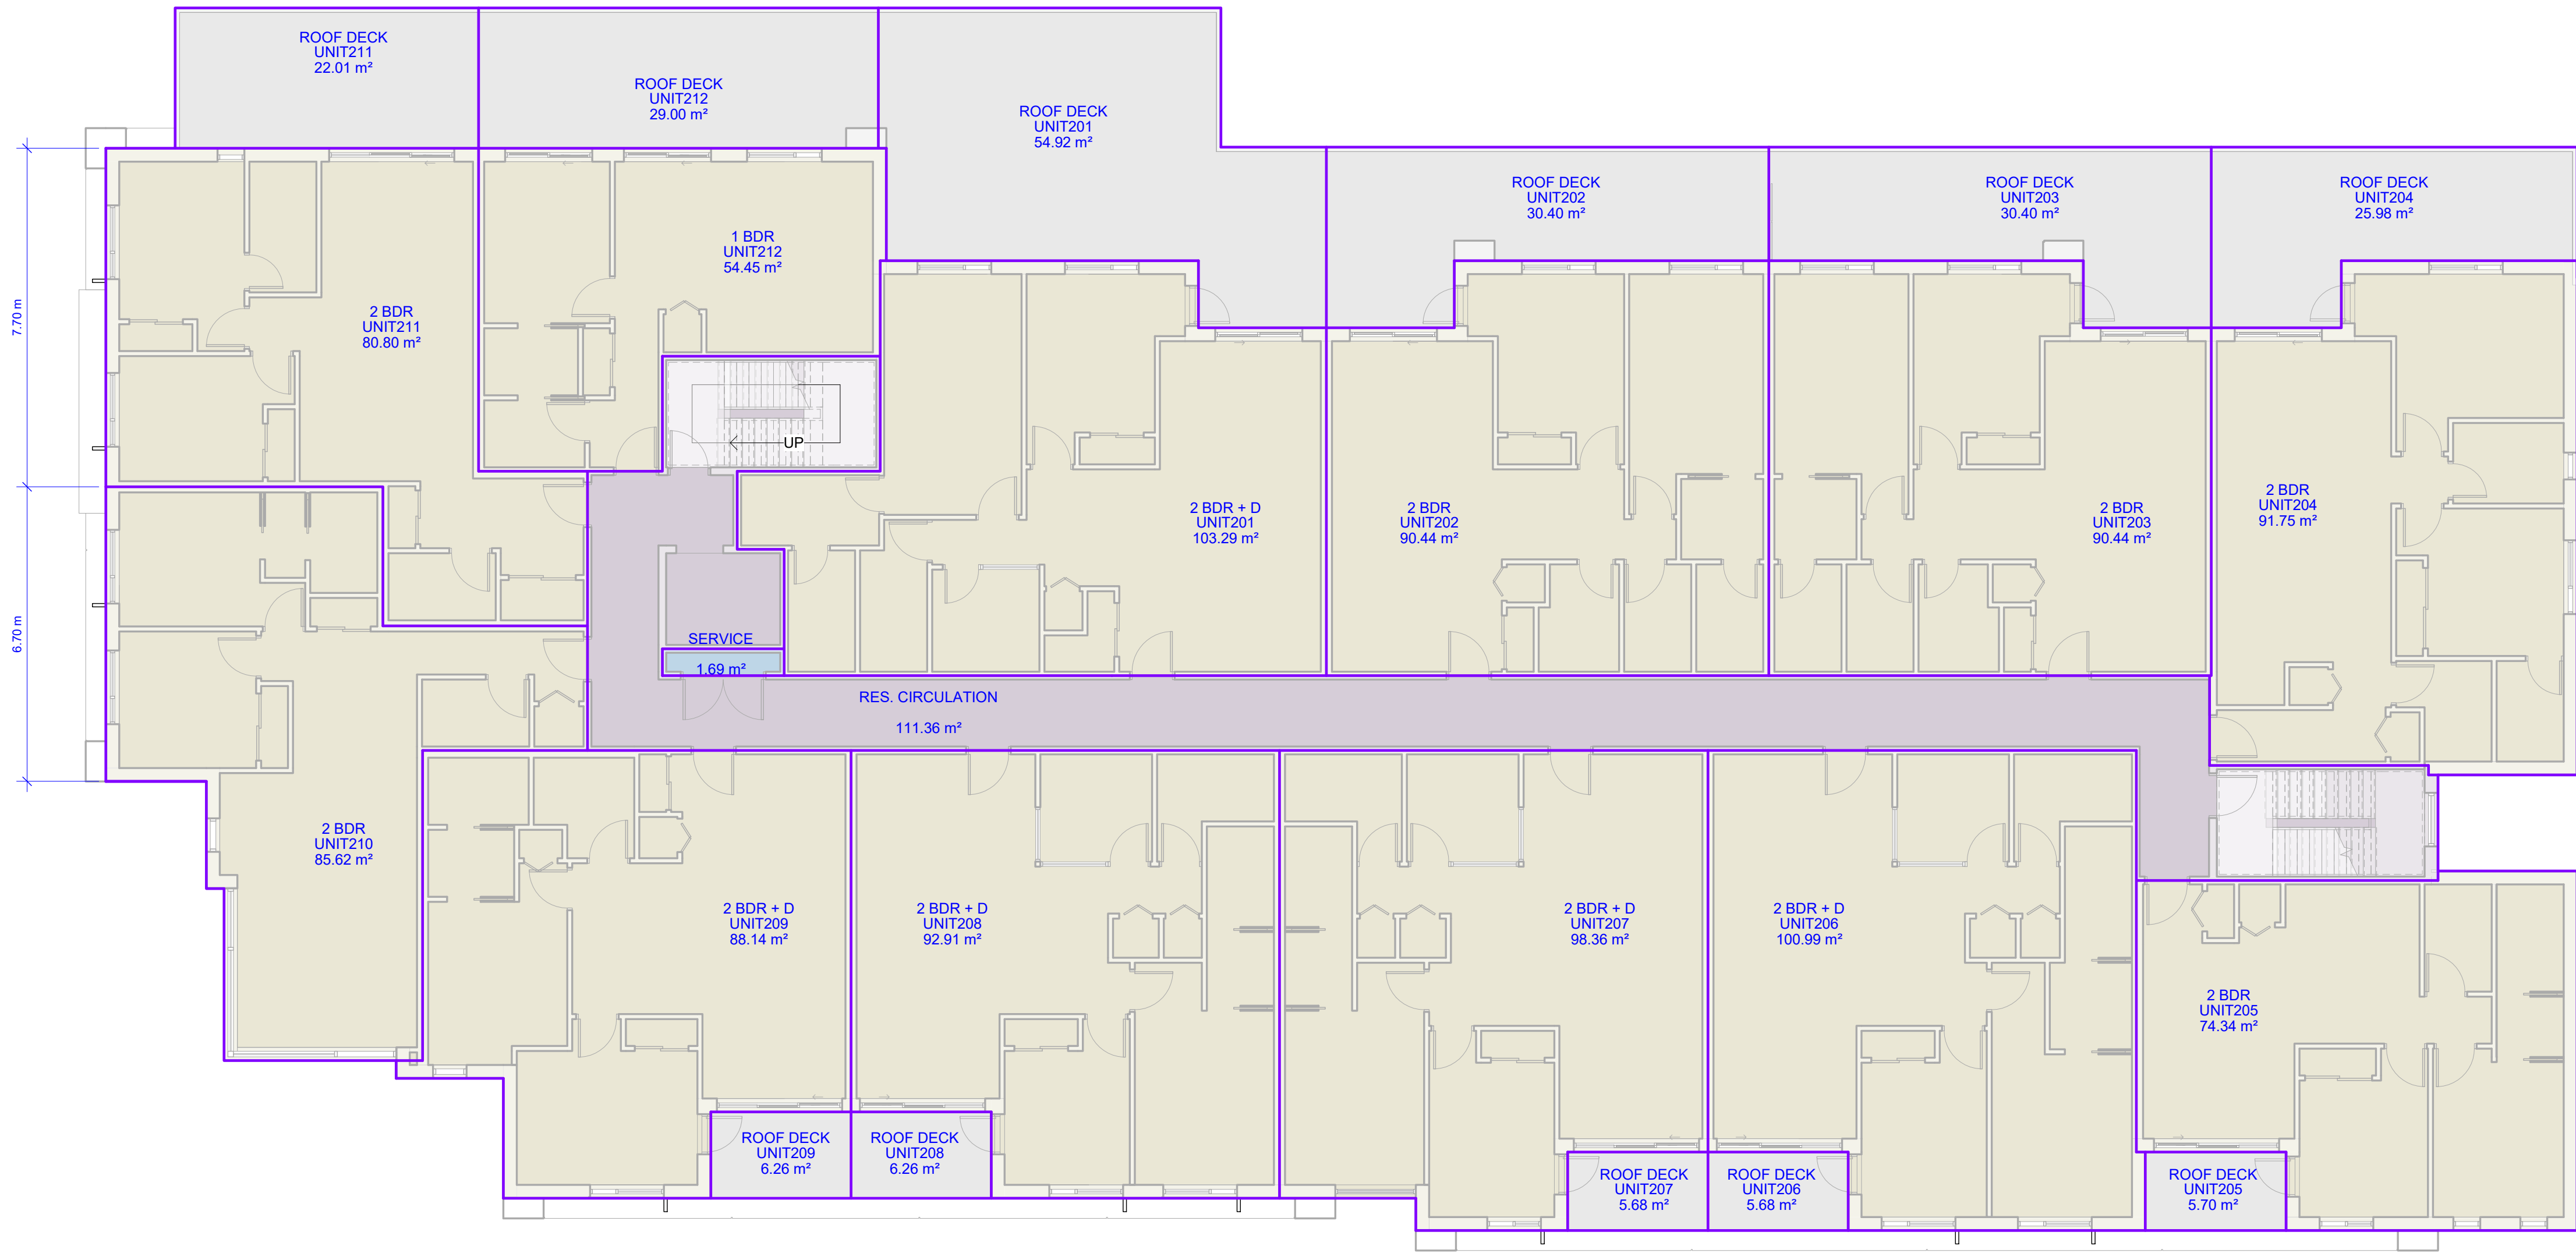


LEVEL 2 - AREAS - INCLUDED				
LEVEL	UNIT #	UNIT TYPE	AREA (m2)	AREA (SF)
LEVEL 2		RES. CIRCULATION	111.36 m²	1,198.7 SF
LEVEL 2	201	2 BDR + D	103.29 m²	1,111.76 SF
LEVEL 2	202	2 BDR	90.44 m²	973.49 SF
LEVEL 2	203	2 BDR	90.44 m²	973.49 SF
LEVEL 2	204	2 BDR	91.75 m²	987.6 SF
LEVEL 2	205	2 BDR	74.34 m²	800.23 SF
LEVEL 2	206	2 BDR + D	100.99 m²	1,087.02 SF
LEVEL 2	207	2 BDR + D	98.36 m²	1,058.69 SF
LEVEL 2	208	2 BDR + D	92.91 m²	1,000.08 SF
LEVEL 2	209	2 BDR + D	88.14 m²	948.74 SF
LEVEL 2	210	2 BDR	85.62 m²	921.58 SF
LEVEL 2	211	2 BDR	80.8 m²	869.75 SF
LEVEL 2	212	1 BDR	54.45 m²	586.14 SF
TOTAL			1,162.89 m²	12,517.27 SF

LEVEL 2 - UNITS MIX		
LEVEL	UNIT TYPE	COUNT
LEVEL 2	1 BDR	1
LEVEL 2	2 BDR	6
LEVEL 2	2 BDR + D	5
TOTAL		12

AREA LEGEND

- Residential Circulation
- Residential Unit
- Residential Service Shaft
- Roof Deck

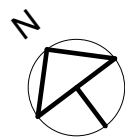

Project:
1938
Jeffrey Sengara
298 ISLAND HIGHWAY
298 Island Highway

Drawing:
AREAS - LEVEL 2


SUBMISSION	
Date	Description
(YYYY-MM-DD)	
2020-06-17	Issued for Rezoning

REVISION		
No.	Date	Description

All Drawings in this set to be read in conjunction with each other. Any errors or discrepancies to be reported to the Architect before commencing work. Contractors are responsible to ensure that all work is executed to the requirements of the appropriate Building Code Authority.
© Copyright Ankenman Marchand Architects. All rights reserved.

E:\000 REVIT LOCAL FILES\1938_01_MAIN_R20_CF_SD_298 Island Way-2_Dimilitar.rvt

Plot Date: 2020-06-17 5:56:29 PM

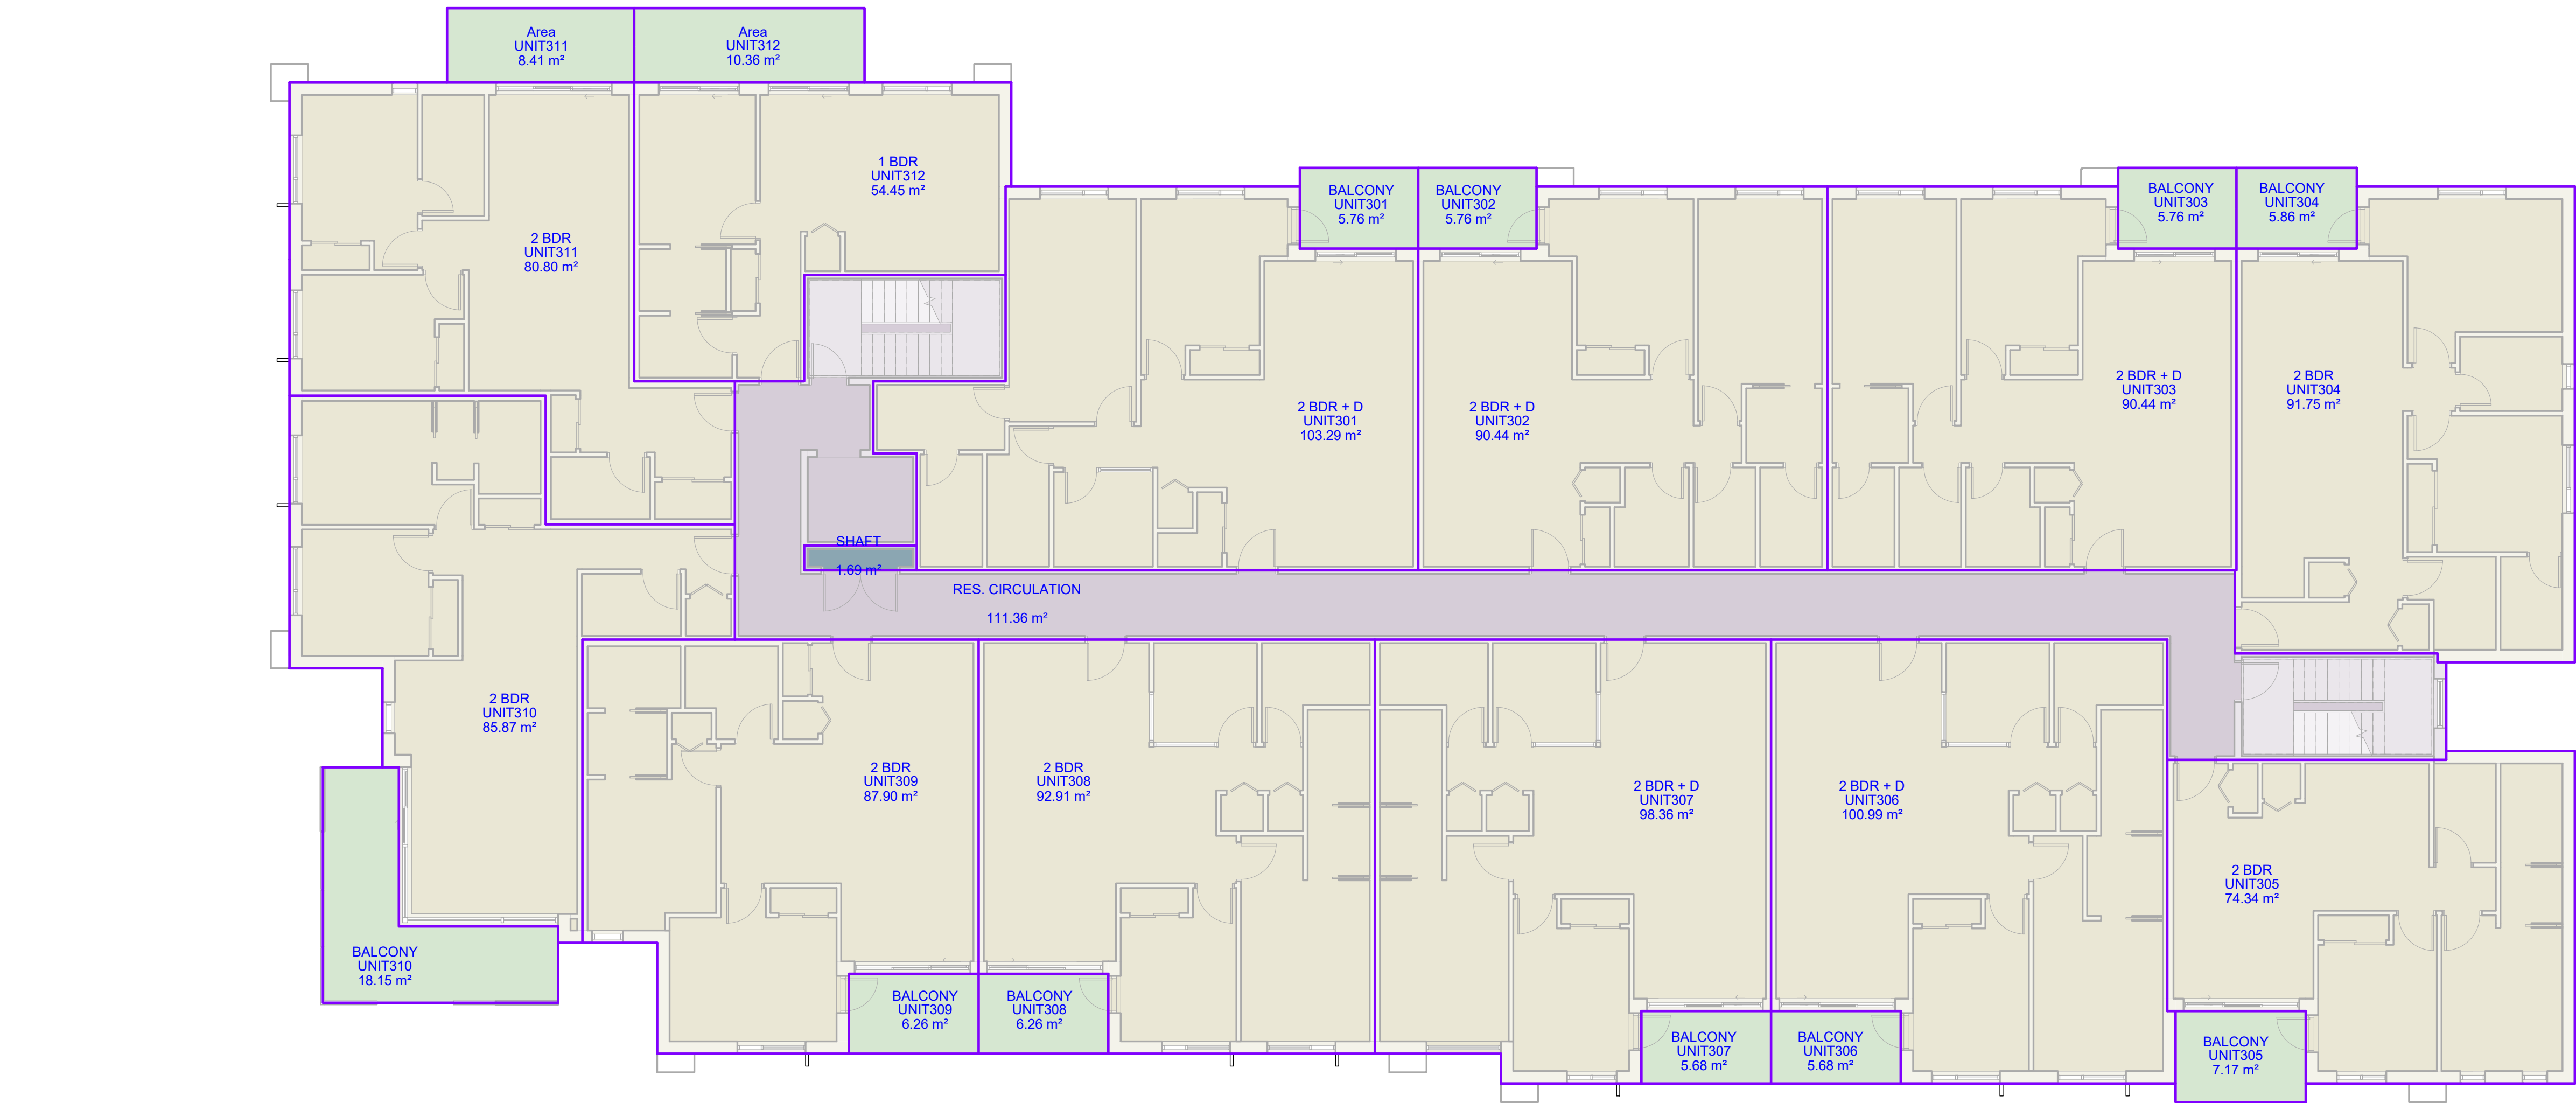


AREA LEGEND

- Balcony
- Residential Circulation
- Residential Unit
- Residential Service

LEVEL 3 - AREAS				
LEVEL	UNIT #	UNIT TYPE	AREA (m2)	AREA (SF)
LEVEL 3		RES. CIRCULATION	111.36 m²	1198.7 SF
LEVEL 3	301	2 BDR + D	103.29 m²	1111.76 SF
LEVEL 3	302	2 BDR + D	90.44 m²	973.49 SF
LEVEL 3	303	2 BDR + D	90.44 m²	973.49 SF
LEVEL 3	304	2 BDR	91.75 m²	987.6 SF
LEVEL 3	305	2 BDR	74.34 m²	800.23 SF
LEVEL 3	306	2 BDR + D	100.99 m²	1087.02 SF
LEVEL 3	307	2 BDR + D	98.36 m²	1058.69 SF
LEVEL 3	308	2 BDR	92.91 m²	1000.08 SF
LEVEL 3	309	2 BDR	87.9 m²	946.14 SF
LEVEL 3	310	2 BDR	85.87 m²	924.26 SF
LEVEL 3	311	2 BDR	80.8 m²	869.75 SF
LEVEL 3	312	1 BDR	54.45 m²	586.14 SF
TOTAL			1162.9 m²	12517.35 SF

LEVEL 3 - UNITS MIX		
LEVEL	UNIT TYPE	COUNT
LEVEL 3	1 BDR	1
LEVEL 3	2 BDR	6
LEVEL 3	2 BDR + D	5
LEVEL 3	Area	2
TOTAL		14

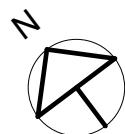

Project:
1938
Jeffrey Sengara
298 ISLAND HIGHWAY
298 Island Highway


Drawing:
AREAS - LEVEL 3

Project Status:
RZ

SUBMISSION	
Date	Description
(YYYY-MM-DD)	
2020-06-17	Issued for Rezoning

REVISION		
No.	Date	Description

All Drawings in this set to be read in conjunction with each other. Any errors or discrepancies to be reported to the Architect before commencing work. Contractors are responsible to ensure that all work is executed to the requirements of the appropriate Building Code Authority.
© Copyright Ankenman Marchand Architects. All rights reserved.

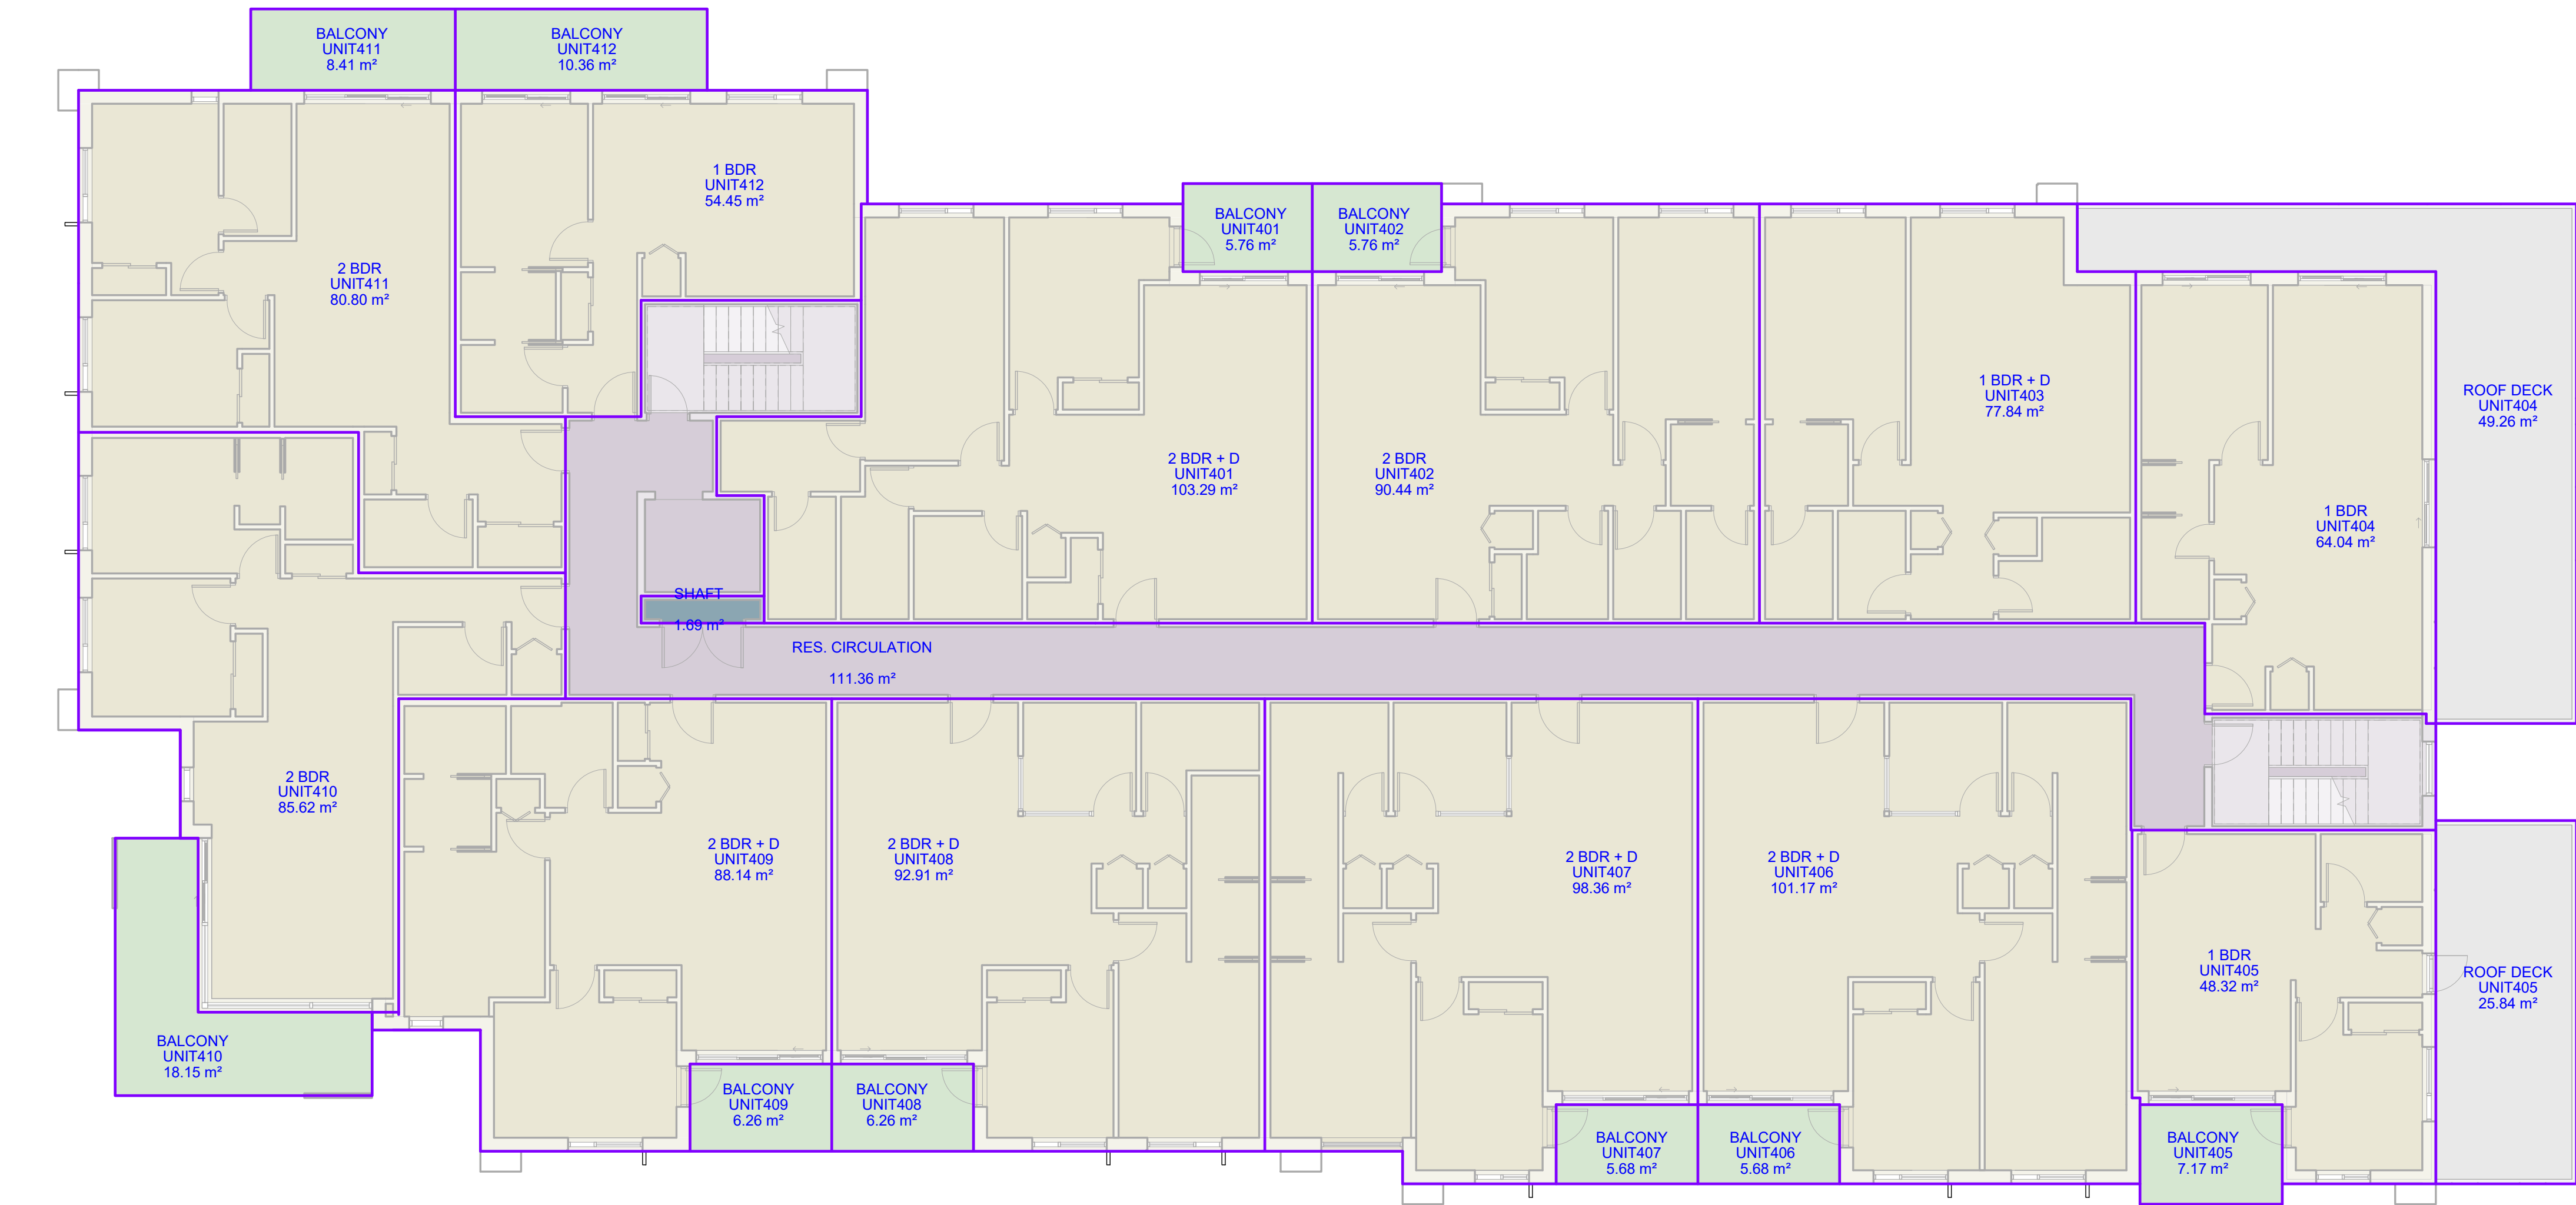


LEVEL 4 - AREAS				
LEVEL	UNIT #	UNIT TYPE	AREA (m2)	AREA (SF)
LEVEL 4		RES. CIRCULATION	111.36 m²	1198.7 SF
LEVEL 4	401	2 BDR + D	103.29 m²	1111.76 SF
LEVEL 4	402	2 BDR	90.44 m²	973.49 SF
LEVEL 4	403	1 BDR + D	77.84 m²	837.81 SF
LEVEL 4	404	1 BDR	64.04 m²	689.28 SF
LEVEL 4	405	1 BDR	48.32 m²	520.07 SF
LEVEL 4	406	2 BDR + D	101.17 m²	1089 SF
LEVEL 4	407	2 BDR + D	98.36 m²	1058.69 SF
LEVEL 4	408	2 BDR + D	92.91 m²	1000.08 SF
LEVEL 4	409	2 BDR + D	88.14 m²	948.73 SF
LEVEL 4	410	2 BDR	85.62 m²	921.64 SF
LEVEL 4	411	2 BDR	80.8 m²	869.75 SF
LEVEL 4	412	1 BDR	54.45 m²	586.14 SF
TOTAL			1096.73 m²	11805.15 SF

LEVEL 4 - UNITS MIX		
LEVEL	UNIT TYPE	COUNT
LEVEL 4	1 BDR	3
LEVEL 4	1 BDR + D	1
LEVEL 4	2 BDR	3
LEVEL 4	2 BDR + D	5
TOTAL		12

AREA LEGEND

- Balcony
- Residential Circulation
- Residential Unit
- Residential Service
- Roof Deck

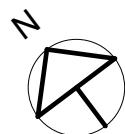


Project:
1938
Jeffrey Sengara
298 ISLAND HIGHWAY
298 Island Highway

Drawing:
AREAS - LEVEL 4

SUBMISSION	
Date	Description
(YYYY-MM-DD)	
2020-06-17	Issued for Rezoning

REVISION		
No.	Date	Description

All Drawings in this set to be read in conjunction with each other. Any errors or discrepancies to be reported to the Architect before commencing work. Contractors are responsible to ensure that all work is executed to the requirements of the appropriate Building Code Authority.
© Copyright Ankenman Marchand Architects. All rights reserved.

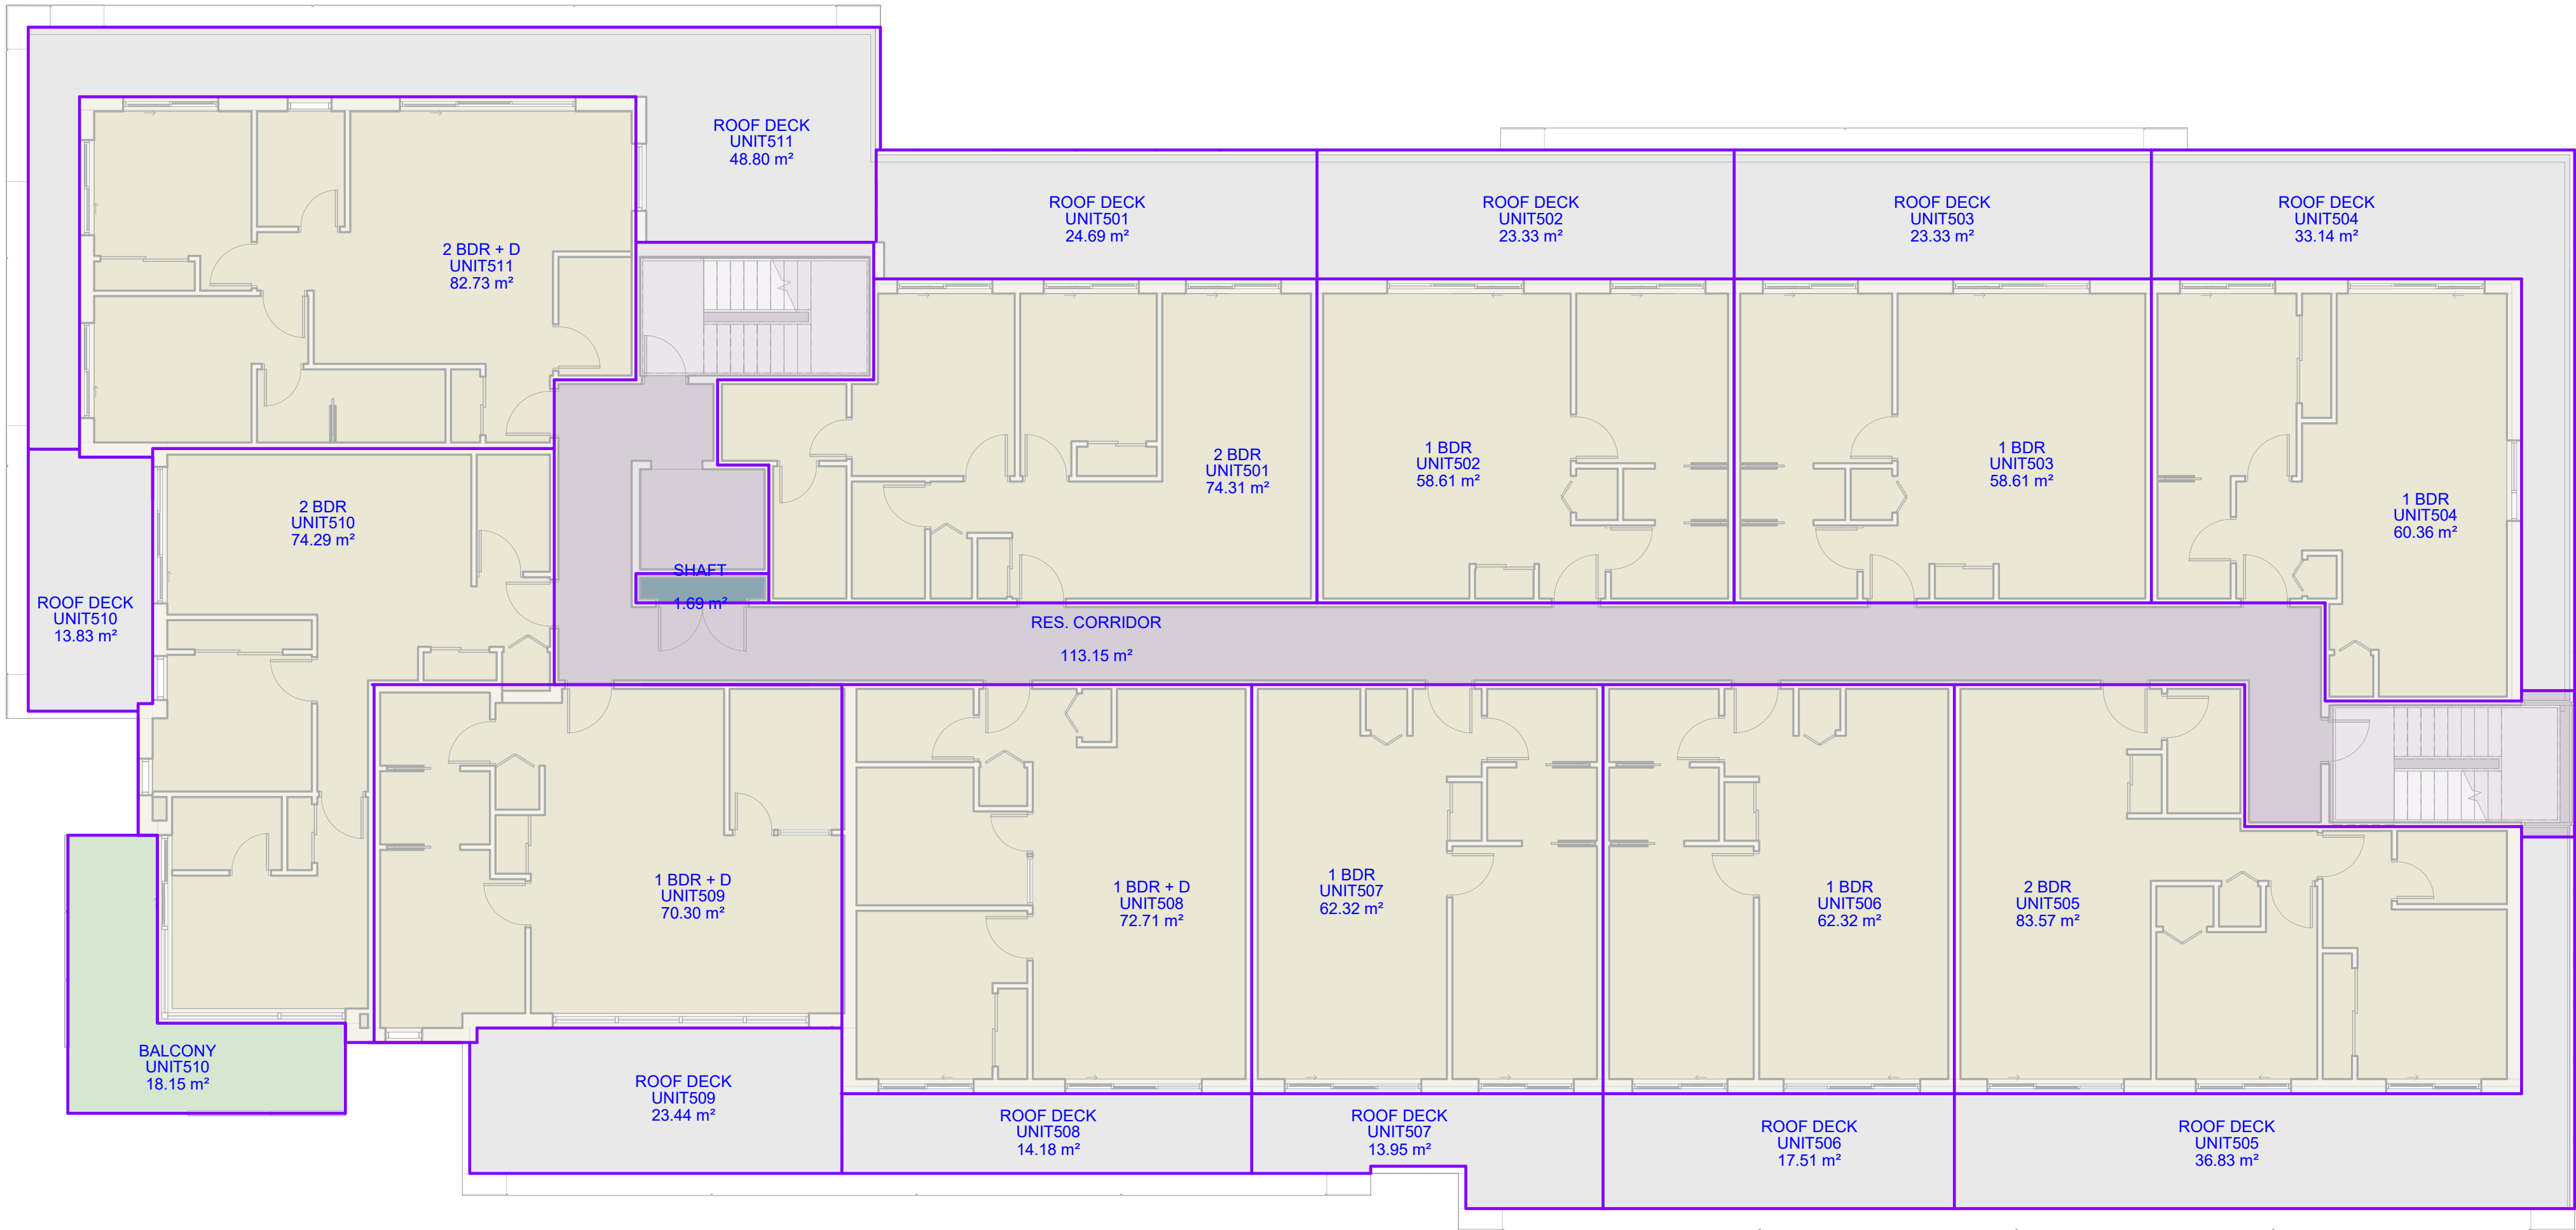

LEVEL 5 - AREAS				
LEVEL	UNIT #	UNIT TYPE	AREA (m2)	AREA (SF)
LEVEL 5		RES. CORRIDOR	113.15 m²	1217.89 SF
LEVEL 5	501	2 BDR	74.31 m²	799.87 SF
LEVEL 5	502	1 BDR	58.61 m²	630.86 SF
LEVEL 5	503	1 BDR	58.61 m²	630.86 SF
LEVEL 5	504	1 BDR	60.36 m²	649.75 SF
LEVEL 5	505	2 BDR	83.57 m²	899.57 SF
LEVEL 5	506	1 BDR	62.32 m²	670.81 SF
LEVEL 5	507	1 BDR	62.32 m²	670.81 SF
LEVEL 5	508	1 BDR + D	72.71 m²	782.61 SF
LEVEL 5	509	1 BDR + D	70.3 m²	756.72 SF
LEVEL 5	510	2 BDR	74.29 m²	799.64 SF
LEVEL 5	511	2 BDR + D	82.73 m²	890.52 SF
TOTAL			873.28 m²	9399.91 SF

LEVEL 5 - UNITS MIX		
LEVEL	UNIT TYPE	COUNT
LEVEL 5	1 BDR	5
LEVEL 5	1 BDR + D	2
LEVEL 5	2 BDR	3
LEVEL 5	2 BDR + D	1
TOTAL		11

AREA LEGEND

- Balcony
- Residential Circulation
- Residential Unit
- Residential Service
- Roof Deck




Project:
1938
Jeffrey Sengara
298 ISLAND HIGHWAY
298 Island Highway

Drawing:
AREAS - LEVEL 5

SUBMISSION	
Date	Description
(YYYY-MM-DD)	
2020-06-17	Issued for Rezoning

REVISION		
No.	Date	Description

All Drawings in this set to be read in conjunction with each other. Any errors or discrepancies to be reported to the Architect before commencing work. Contractors are responsible to ensure that all work is executed to the requirements of the appropriate Building Code Authority.
© Copyright Ankenman Marchand Architects. All rights reserved.

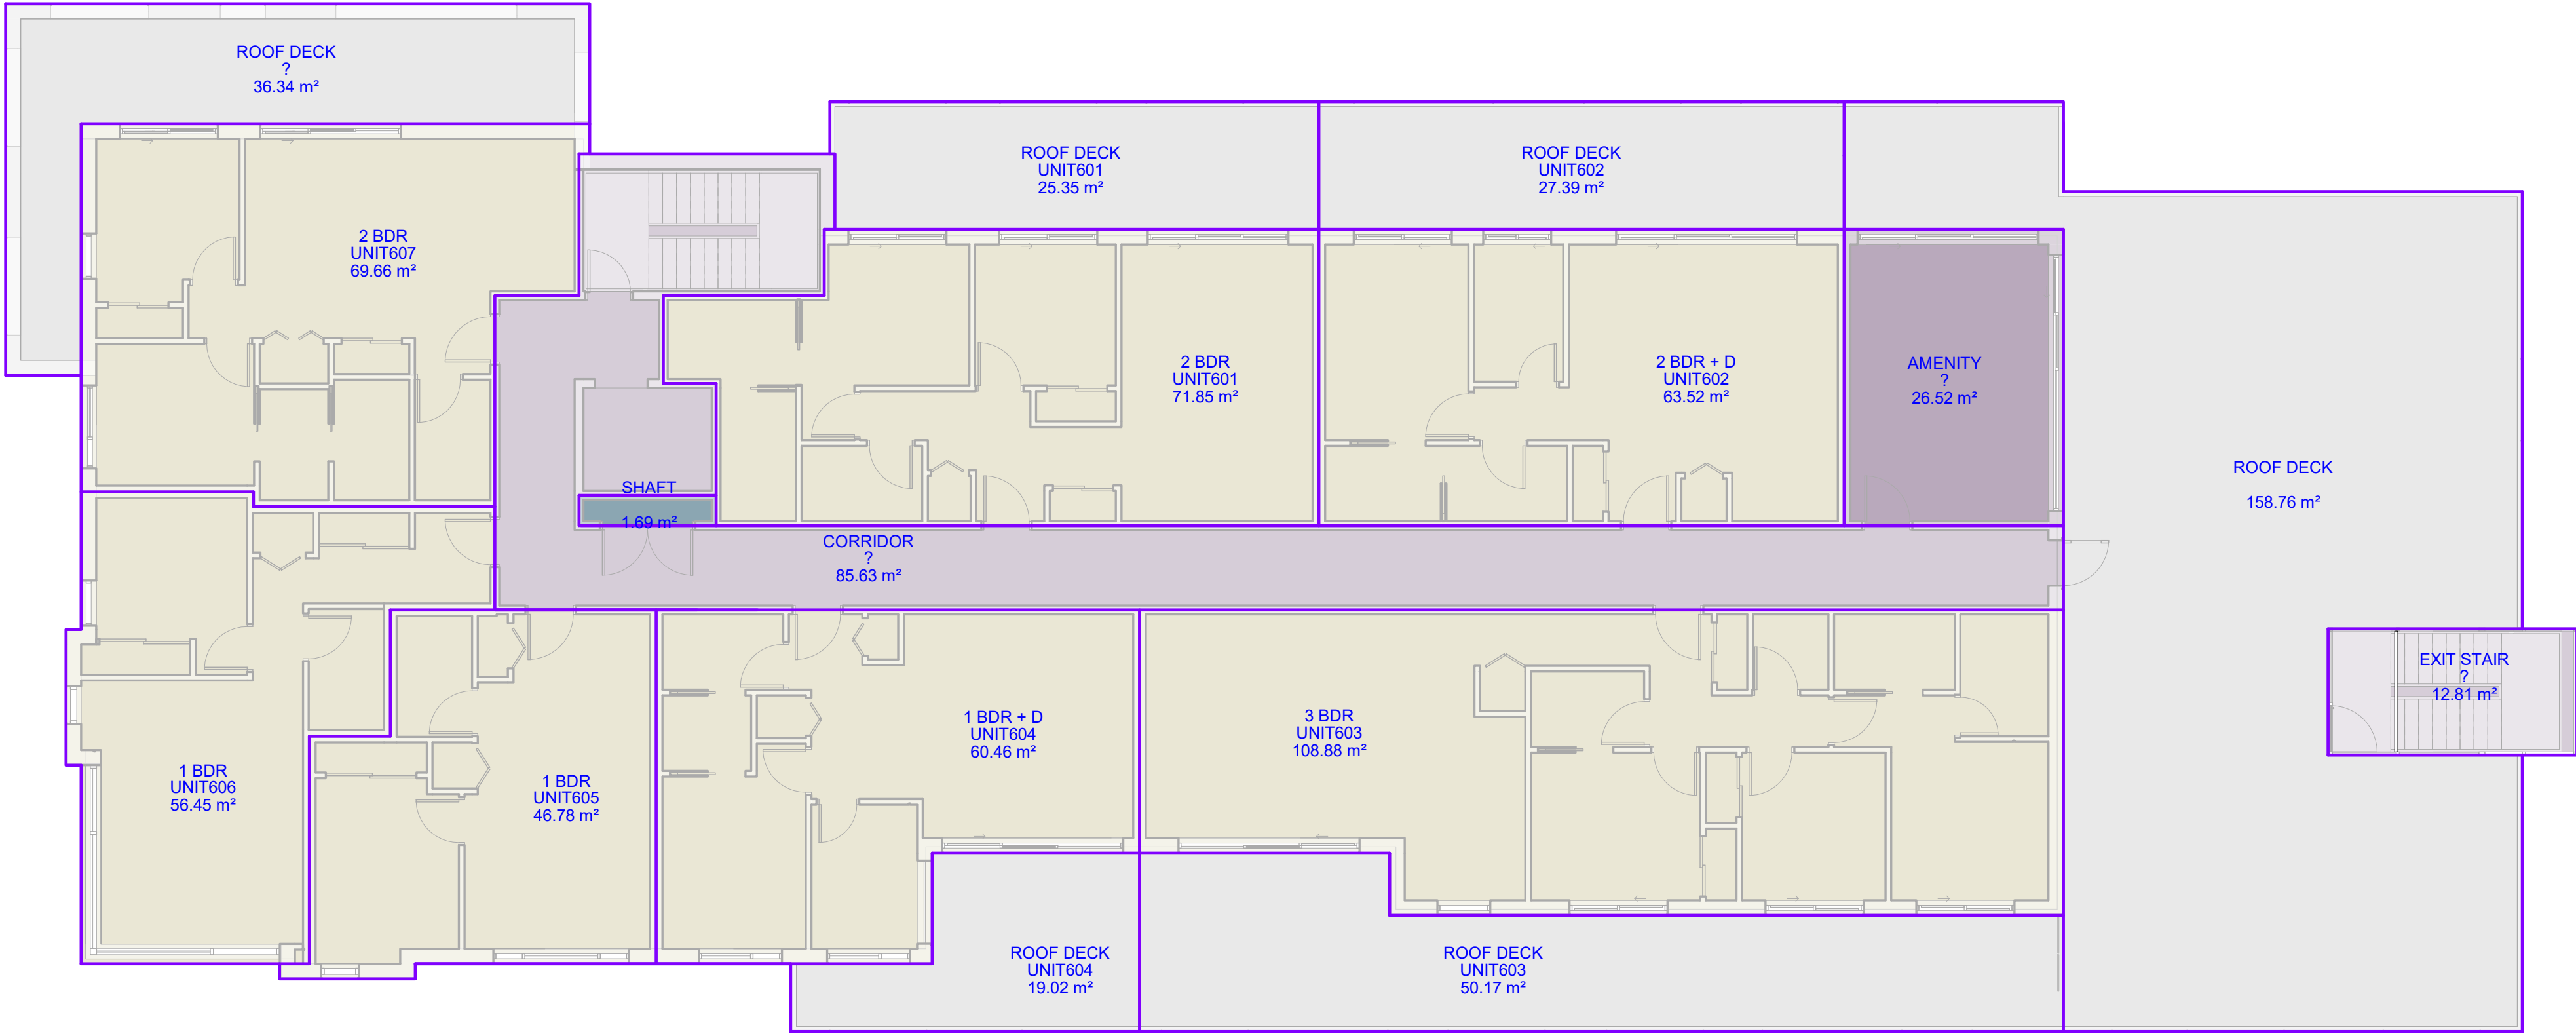

AREA LEGEND

- Amenity
- Residential Circulation
- Residential Unit
- Residential Service
- Roof Deck

LEVEL 6 - AREAS				
LEVEL	UNIT #	UNIT TYPE	AREA (m2)	AREA (SF)
LEVEL 6		CORRIDOR	85.63 m²	921.75 SF
LEVEL 6	601	2 BDR	71.85 m²	773.41 SF
LEVEL 6	602	2 BDR + D	63.52 m²	683.69 SF
LEVEL 6	603	3 BDR	108.88 m²	1171.94 SF
LEVEL 6	604	1 BDR + D	60.46 m²	650.8 SF
LEVEL 6	605	1 BDR	46.78 m²	503.57 SF
LEVEL 6	606	1 BDR	56.45 m²	607.66 SF
LEVEL 6	607	2 BDR	69.66 m²	749.8 SF
TOTAL			563.23 m²	6062.6 SF

LEVEL 6 - UNITS MIX		
LEVEL	UNIT TYPE	COUNT
LEVEL 6	1 BDR	2
LEVEL 6	1 BDR + D	1
LEVEL 6	2 BDR	2
LEVEL 6	2 BDR + D	1
LEVEL 6	3 BDR	1
TOTAL		7



Project:
1938
Jeffrey Sengara
298 ISLAND HIGHWAY
298 Island Highway

Drawing:
AREAS - LEVEL 6

SUBMISSION	
Date	Description
(YYYY-MM-DD)	
2020-06-17	Issued for Rezoning

REVISION		
No.	Date	Description

All Drawings in this set to be read in conjunction with each other. Any errors or discrepancies to be reported to the Architect before commencing work. Contractors are responsible to ensure that all work is executed to the requirements of the appropriate Building Code Authority.

© Copyright Ankenman Marchand Architects. All rights reserved.